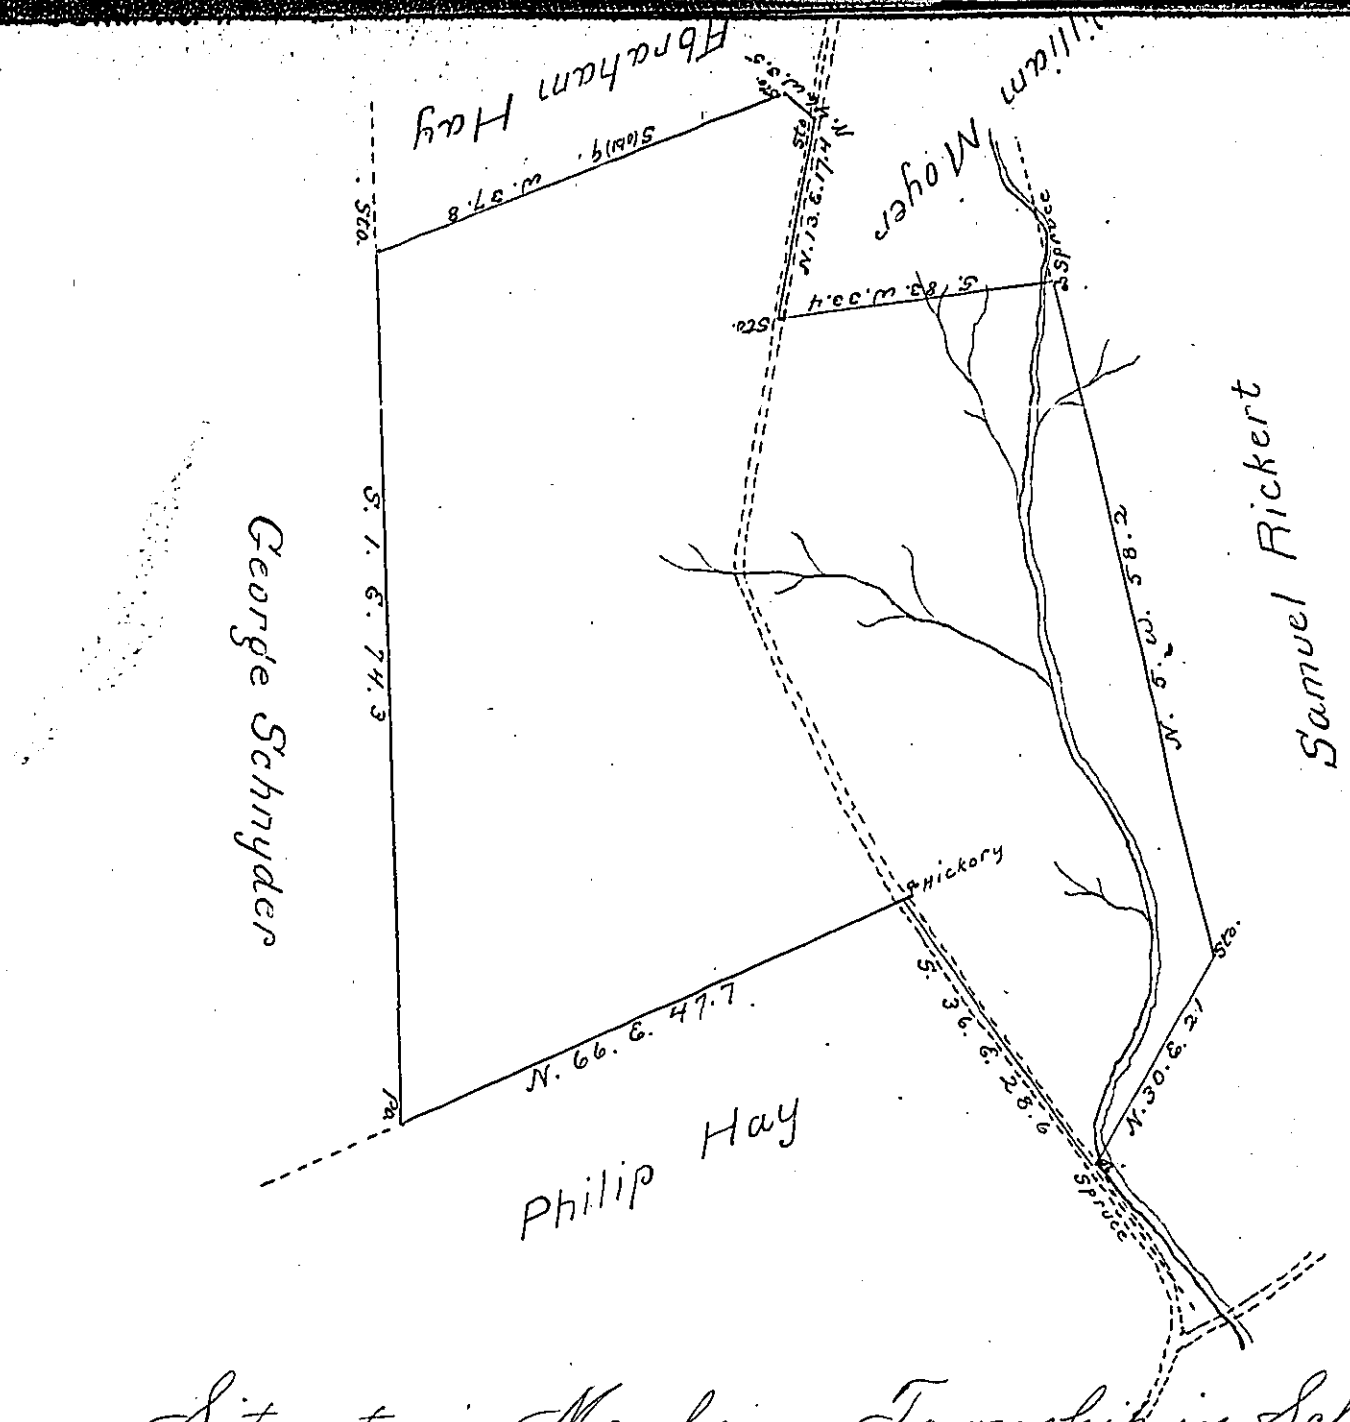

Situate in Manheim Township in Schuylkill County and Containing 27 acres 95 perches & allowance of six pcent for Roads &c. It being a part of the same larger tract of land which was surveyed unto Burgoon Bird by virtue of a warrant granted to him dated the 9th day of January A.D. 1752 whose right in and to said part, by virtue of Sundry Conveyances became vested in Michael Krebs. Reconveyed the 29th day of Jany. A.D. 1842 By

Peter F. Ludwig D.S.

F. Jacob Sallade Esquire Surv. General of Pennsylvania

IN TESTIMONY that the above is a copy of the original remaining on file in the Department of Internal Affairs of Pennsylvania, made conformably to an Act of Assembly approved the 16th day of February, 1833, I have hereunto set my Hand and caused the Seal of said Department to be affixed at Harrisburg, this fifth *day of* March *19* 01

James W. Latta
Secretary of Internal Affairs.