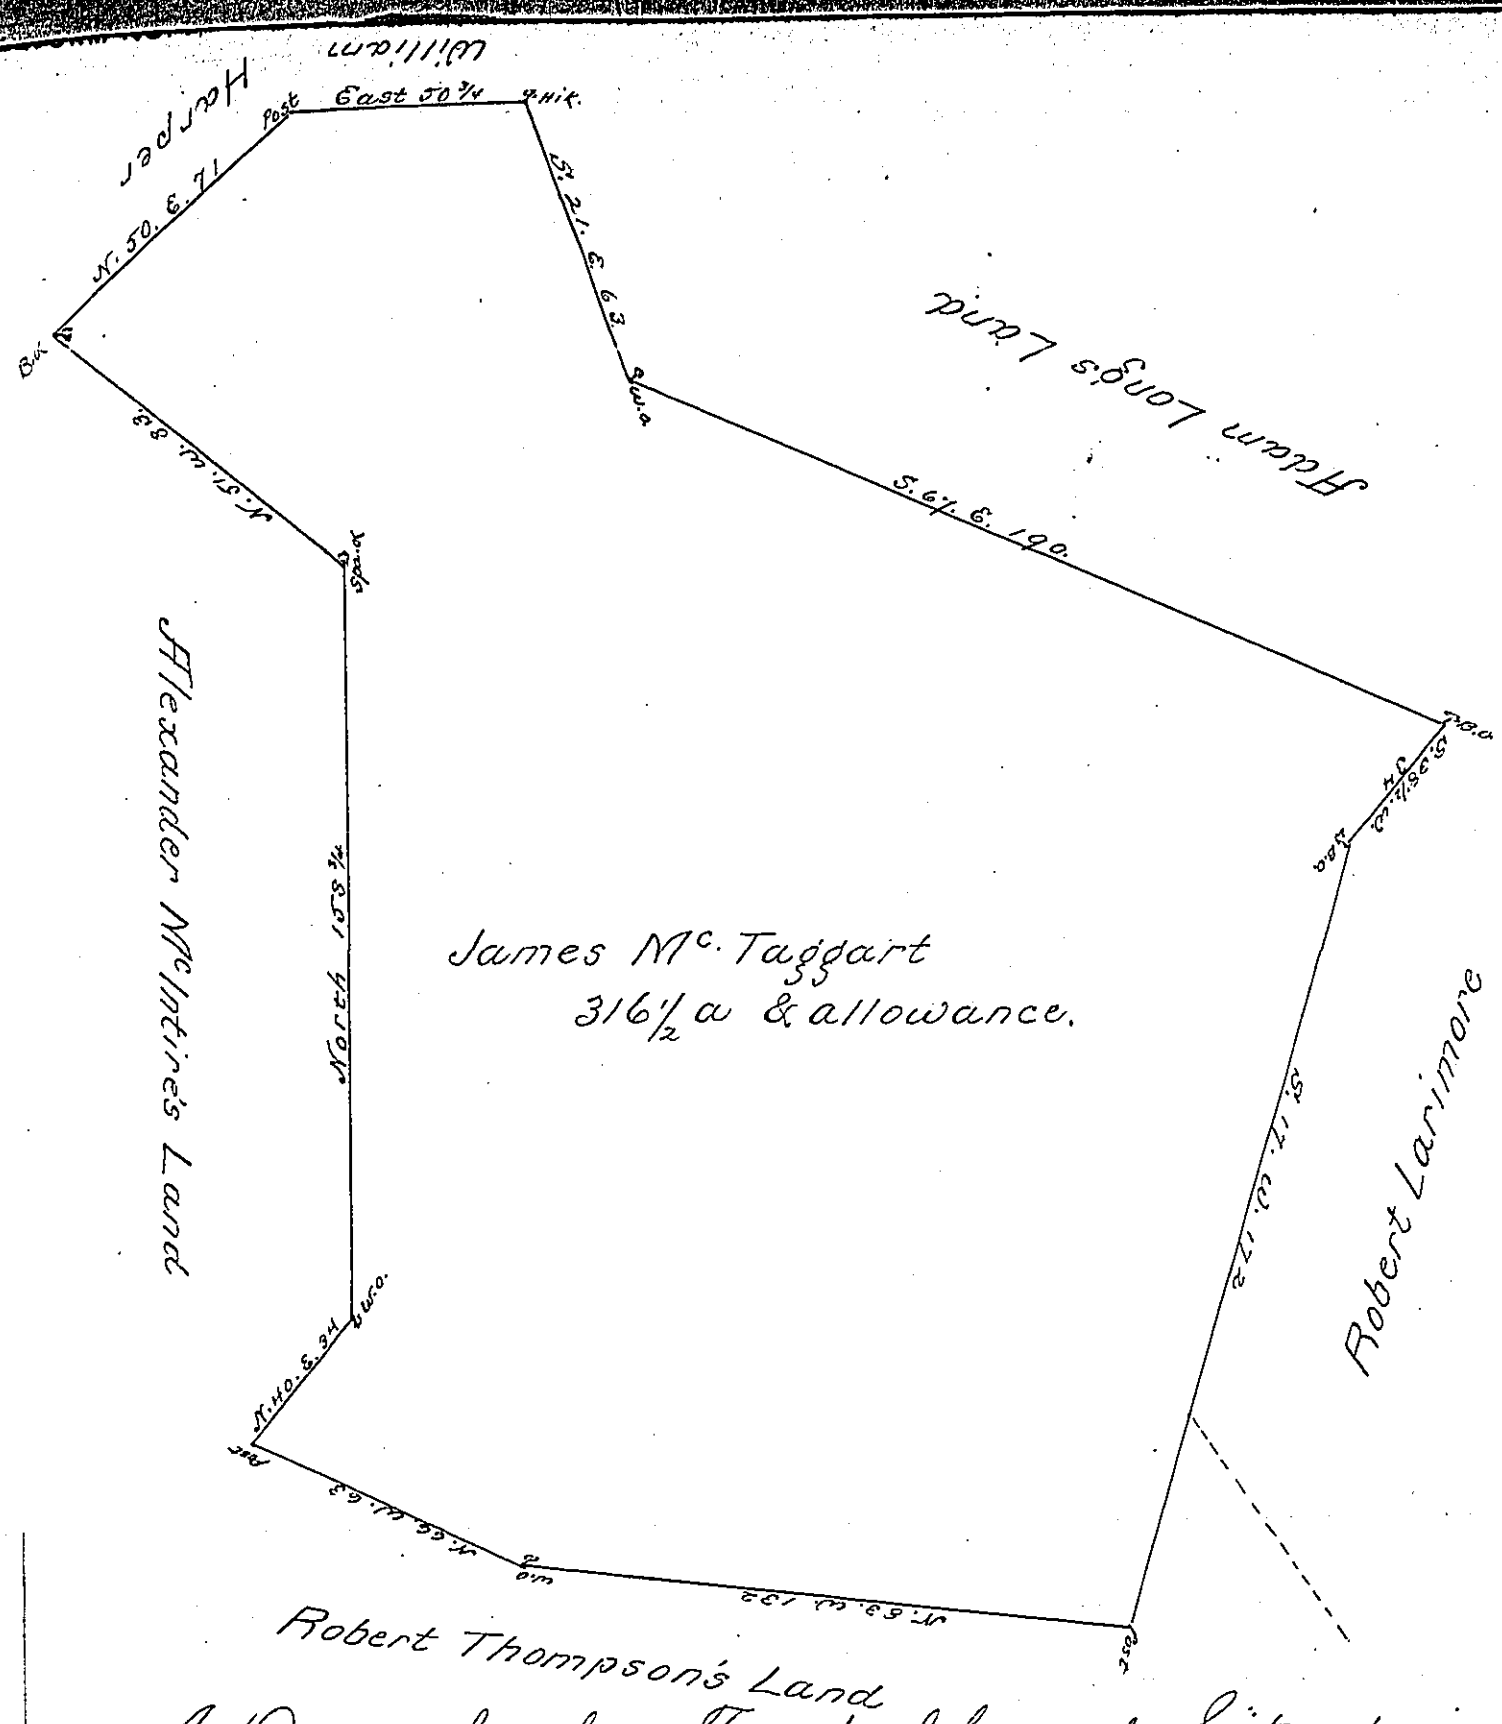


A Draught of a Tract of Land Situate in Berwick Township in the County of York Surveyed the 29th. day of April 1769. (according to the lines as first run) unto James McTaggart in pursuance of a Warrant dated the 14th. day of October 1748 - Containing Three hundred and Sixteen acres and a half and allowance of Six acres p Cent for Roads &c.

N. B. The Warrant for this Tract is in the name of ~~Jno. Thompson~~ Jas McTaggart. } Chas. Lukens D.S.

To John Lukens Esqr. Surveyor Genl.

*IN TESTIMONY that the above is a copy of the original remaining on file in the Department of Internal Affairs of Pennsylvania, made conformably to an Act of Assembly approved the 16th day of February, 1833, I have hereunto set my Hand and caused the Seal of said Department to be affixed at Harrisburg, this* sixth *day of* November *1900*

James W. Latta

*Secretary of Internal Affairs.*