FORM No. 1.

148

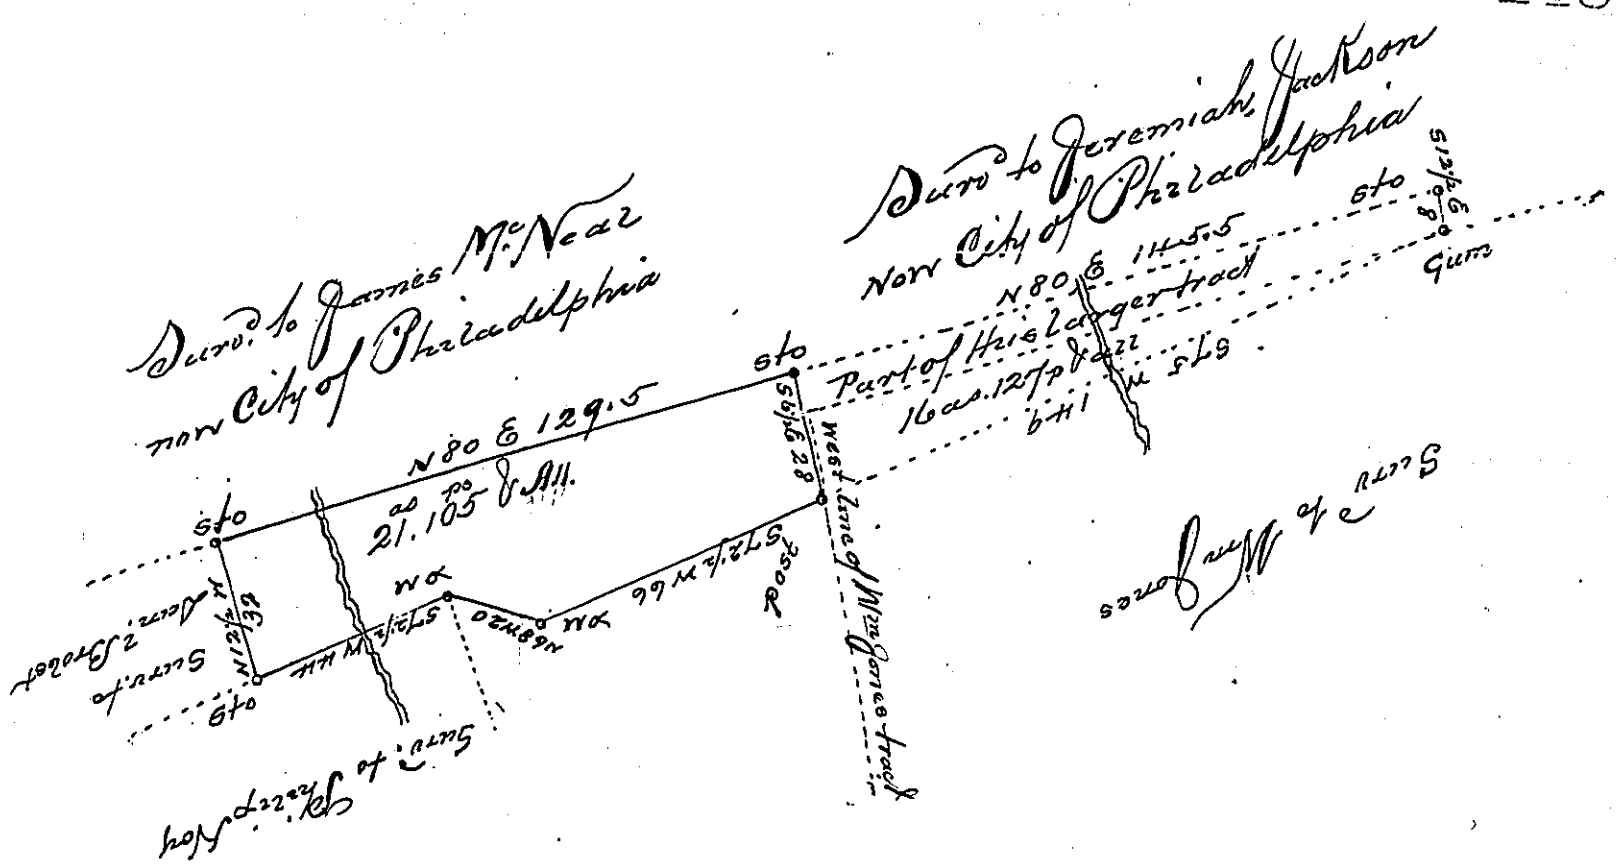

Draft of a tract of land Situated in Mahanoy township in the County of Schuylkill Containing Twenty one acres One hundred and five perches and allowance of six per Cent for roads &c. Surveyed for John Gilbert and Peter W. Sheafer the 15th day of March 1871. being a part of a larger tract of Thirty eight acres Seventy two perches and allowance. Originally Surveyed in pursuance of a Warrant granted to Peter Kehly. dated the 3d day of August, 1825.

John Hunsinger
C. Surveyor

To Jacob M. Campbell Esqr
Surveyor General of Penna.

IN TESTIMONY that the above is a copy of the original remaining on file in the Department of Internal Affairs of Pennsylvania, made conformably to an Act of Assembly approved the 16th day of February, 1833, I have hereunto set my Hand and caused the Seal of said Department to be affixed at Harrisburg, this first day of October 19

James W. Latta
Secretary of Internal Affairs.