FORM No. 1.

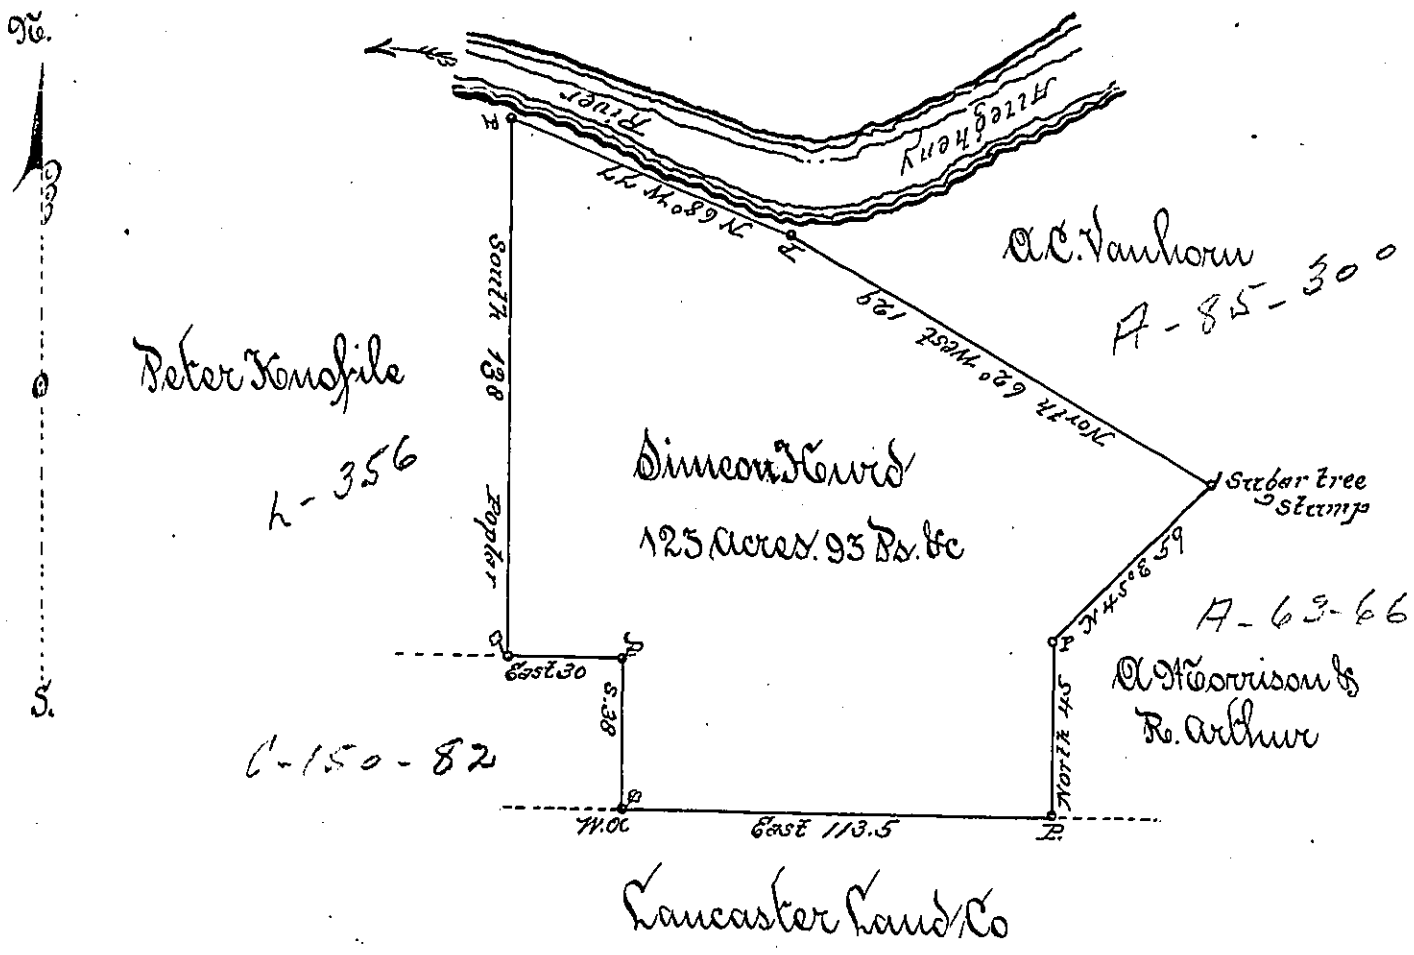

Draft of a tract of land situate in pleasant Township Warren County and south and East of the Allegheny River. Containing One Hundred and twenty three Acres and ninety three perches and allowance surveyed the third day of July A.D. 1846 for Simeon Hurd in pursuance of a warrant granted to said Simeon Hurd for one Hundred and twenty acres dated the 18th day of March A.D. 1846. including an improvement made by A.C. Vanhorn and William Hill, and being part of a larger tract of land formerly surveyed for Ethian Owens and Aaron Owens

Witness my hand the third day of July A.D. 1846.

John Laporte, Esquire
Surveyor General
Penna

A.H. Ludlow D.S
W.Co.

IN TESTIMONY that the above is a copy of the original remaining on file in the Department of Internal Affairs of Pennsylvania, made conformably to an Act of Assembly approved the 16th day of February, 1833, I have hereunto set my Hand and caused the Seal of said Department to be affixed at Harrisburg, this Sixth *day of* August *1901.*

James W. Latta
Secretary of Internal Affairs.