FORM No. I.

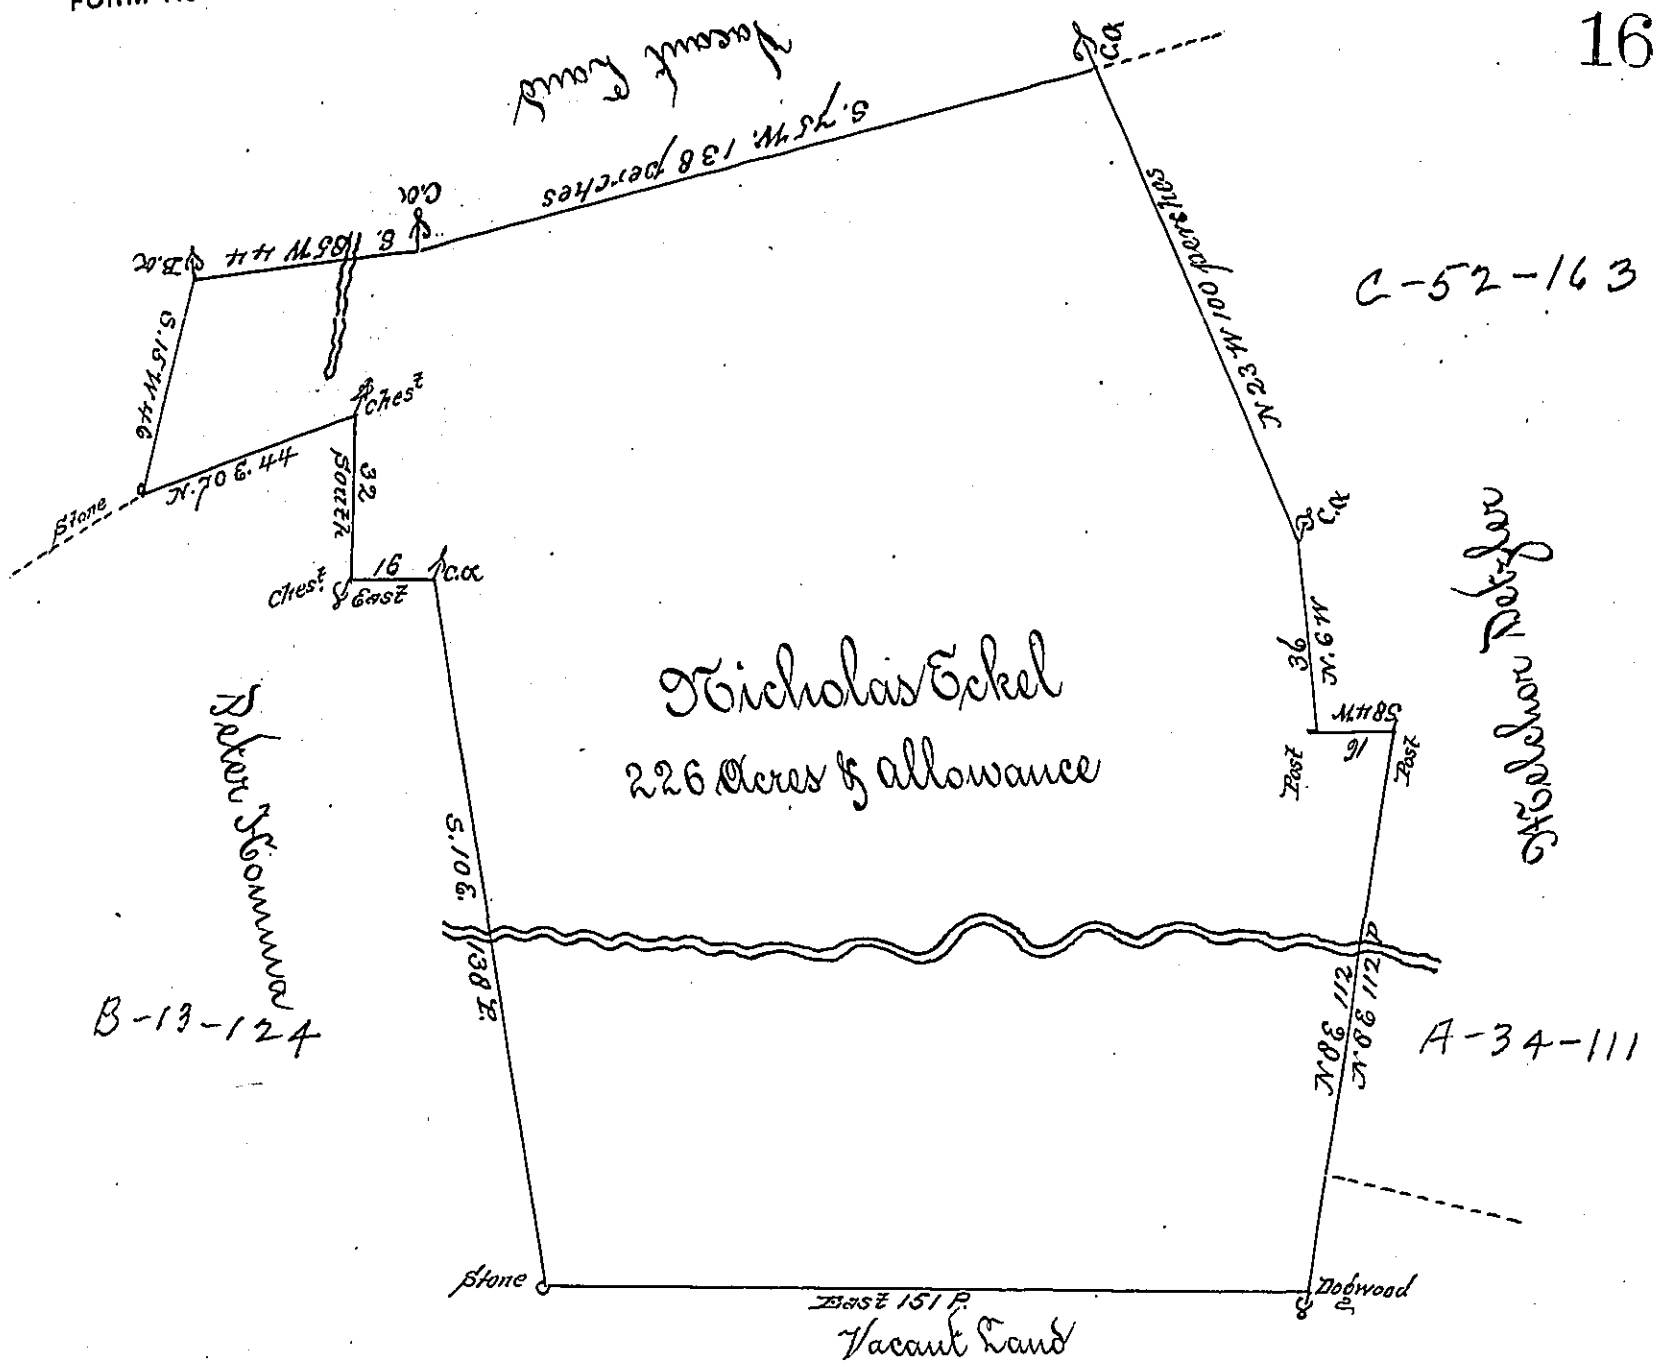

By Virtue of a Warrant dated the Twenty third day of June 1790 Surveyed the Second day of August 1790 To Nicholas Eckel the above described Tract of Land situate in Pine Grove Township Berks County Containing Two Hundred and Twenty six acres & allowance of Six pr Cent for Roads &c-

To Daniel Brodhead Esquire
Surveyor General of Pennsylvania

Thomas Clark D.S

IN TESTIMONY that the above is a copy of the original remaining on file in the Department of Internal Affairs of Pennsylvania, made conformably to an Act of Assembly approved the 16th day of February, 1833, I have hereunto set my Hand and caused the Seal of said Department to be affixed at Harrisburg, this third *day of* September *1901.*

James W. Latta
Secretary of Internal Affairs.