FORM No. 1.

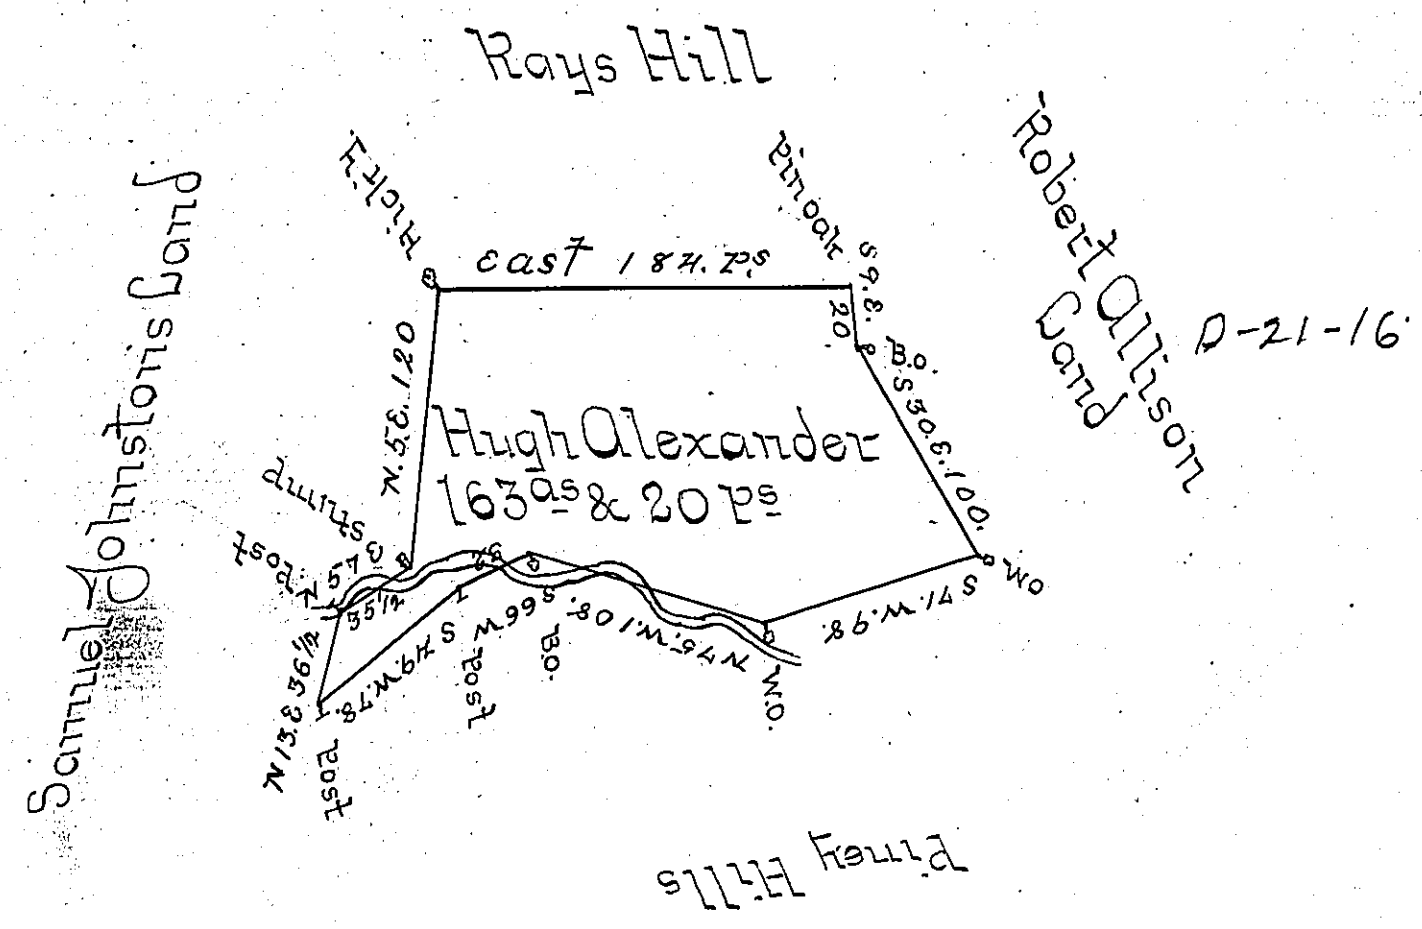

A Draught of a Tract of Land Situate in Wells Valley or Double Allexs Valley in Hopewell Township in the County of Bedford Containing One hundred and sixty three acres and twenty perches with the usual Allowance of six Pr Cent for Roads &c. Surveyed for Hugh Alexander the 10th day of April 1788 In Pursuance of a Warrant Dated January 5th 1788.

George Woods D.S.

To John Culters Esqr S.G.

IN TESTIMONY that the above is a copy of the original remaining on file in the Department of Internal Affairs of Pennsylvania, made conformably to an Act of Assembly approved the 16th day of February, 1833, I have hereunto set my Hand and caused the Seal of said Department to be affixed at Harrisburg, this Seventh *day of* May *1901.*

James W. Latta
Secretary of Internal Affairs.