FORM No. 1.

C. 66. 165

Page 92

Thomas Campbell in right of Daniel Fair

Claim of David Palmer

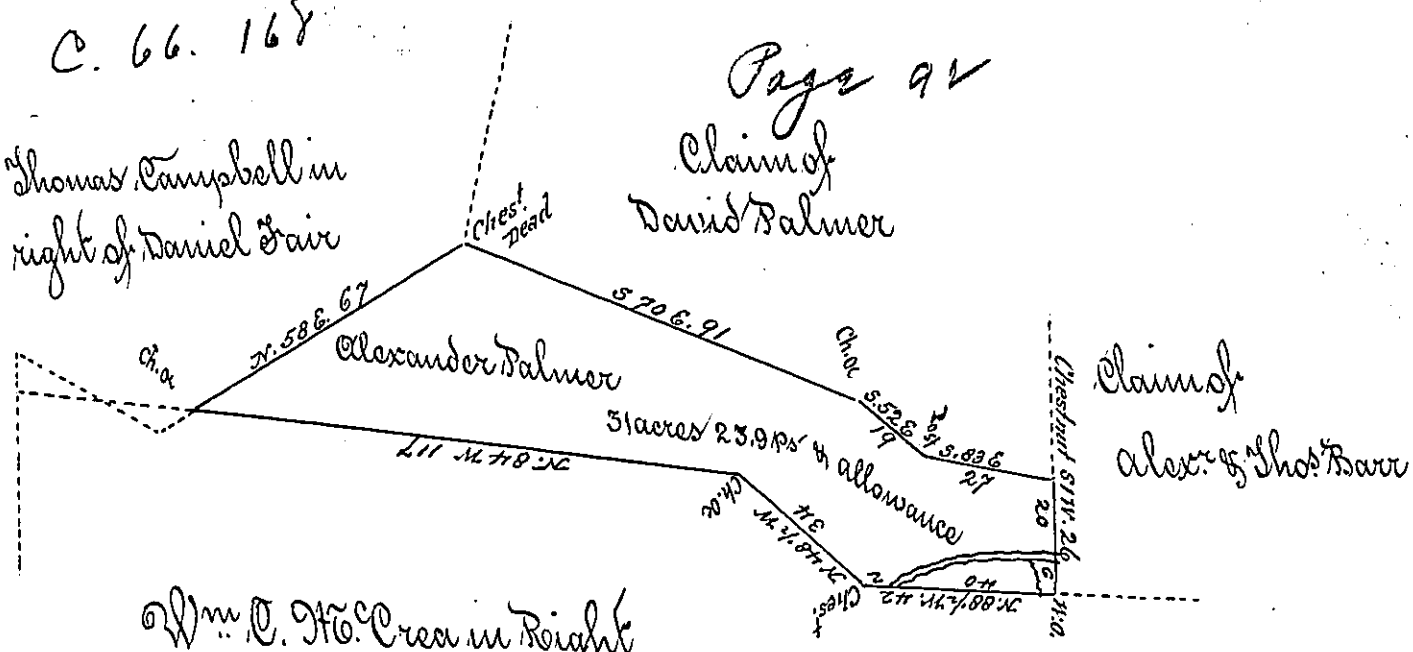

Wm. C. McCrea in Right of John Jenkins dec.d

Page 101

Run to the Magnetic Meridian. True Meridian 50 minutes West

Surveyed February 24th AD. 1857 to Alexander Palmer the above described tract of land containing thirty one acres and twenty three & nine tenths perches and allowance of six percent for roads &c situate part in Burrell and part in Wheatfield Township Indiana County Being unimproved land and adjoining as above described By Warrent dated 20th day of January AD 1857

To J. Porter Brawley Esq.
Surveyor General

David Peelor
County Surveyor

IN TESTIMONY that the above is a copy of the original remaining on file in the Department of Internal Affairs of Pennsylvania, made conformably to an Act of Assembly approved the 16th day of February, 1833, I have hereunto set my Hand and caused the Seal of said Department to be affixed at Harrisburg, this third *day of* December *1901.*

James W. Latta
Secretary of Internal Affairs.