FORM No. I.

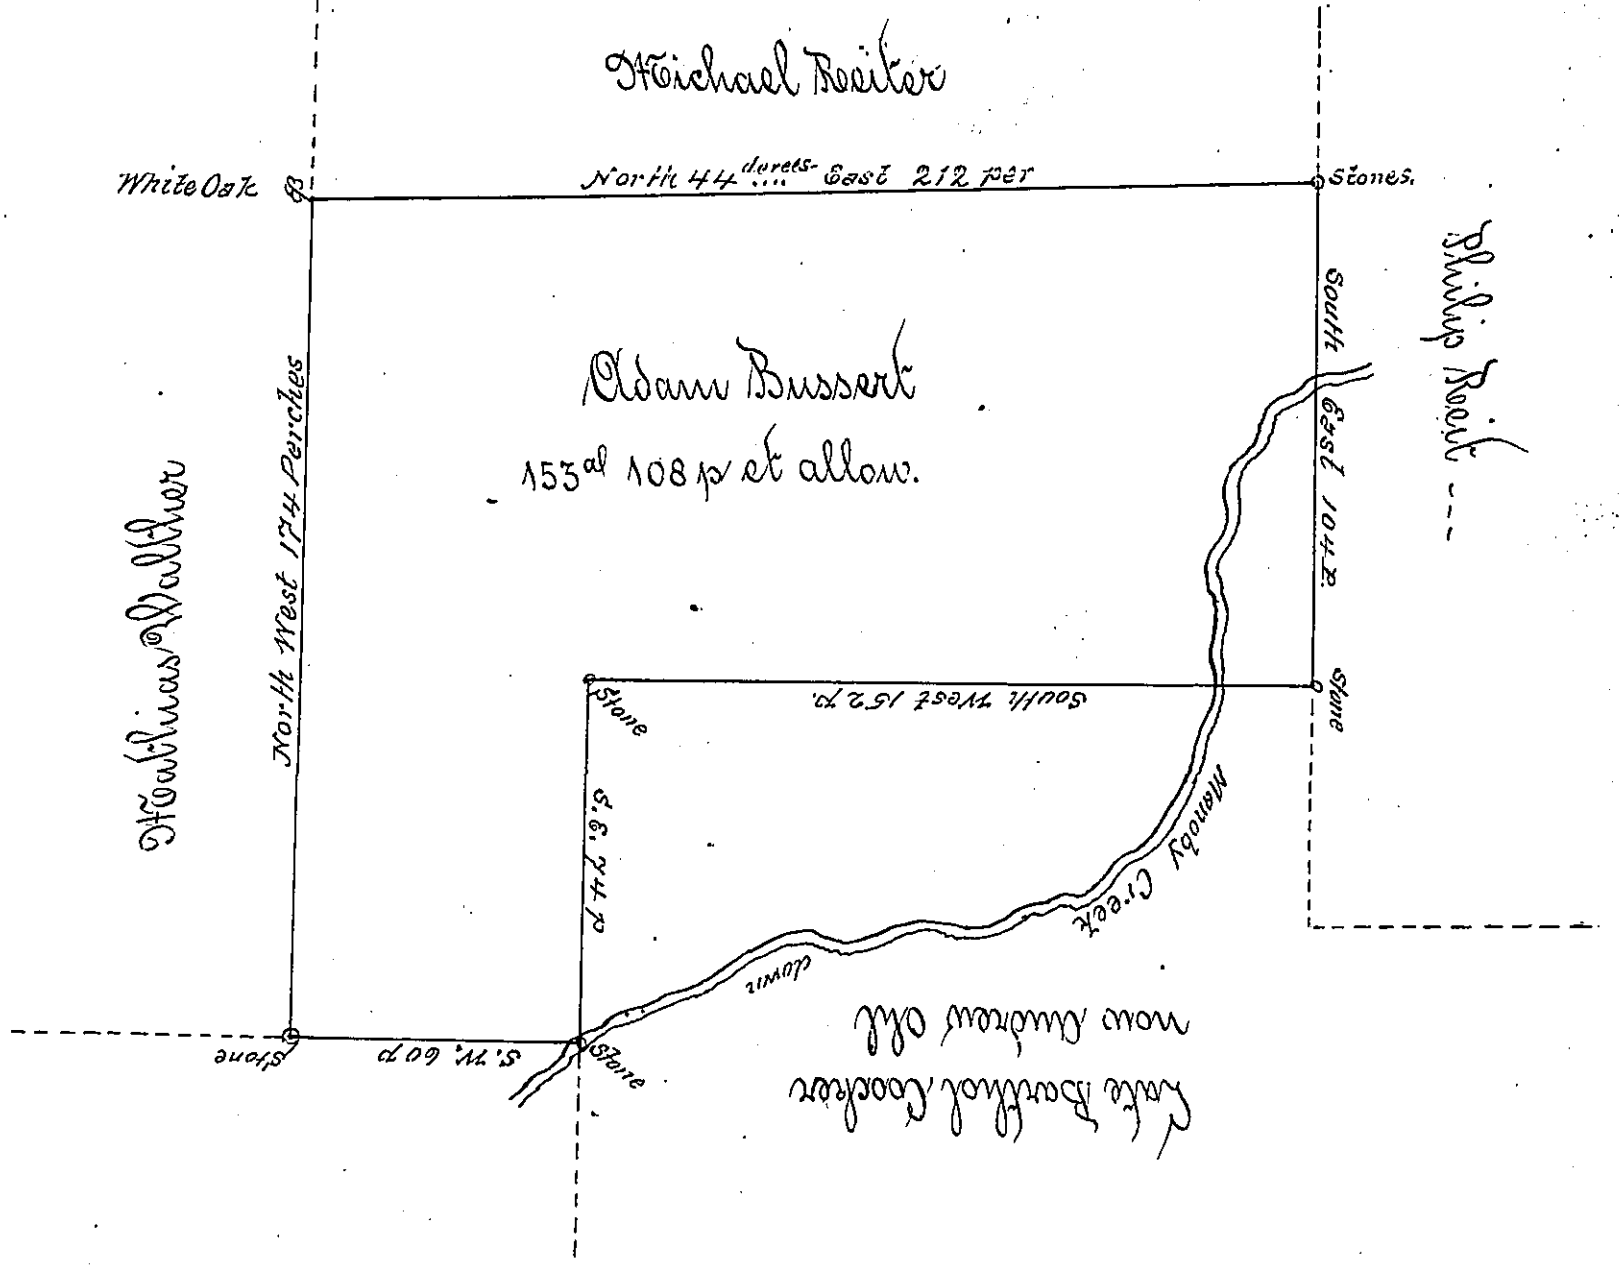

A Draught of a Tract of Land situate in Hatfborough Township in the County of Philadelphia and Province of Pennsylvania Containing one Hundred and Fifty Three acres and 108 perches of Land, together with the usual allowance at Six per Cent for Roads that formerly was Surveyed by Edward Scull unto Bernard Wolfinger in Pursuance of a Warrant, dated the 26th March Anno 1735, and resurveyed unto Adam Bussert, by Virtue of another Warrant granted to him by the Hon^ble the Proprietaries of this Province Dated the 20th Day of December Anno 1763 — Resurveyed on the 23d January Anno 1764 — By order of the Surveyor General By Warrant 20th December 1763

David Shultze

IN TESTIMONY that the above is a copy of the original remaining on file in the Department of Internal Affairs of Pennsylvania, made conformably to an Act of Assembly approved the 16th day of February, 1833, I have hereunto set my Hand and caused the Seal of said Department to be affixed at Harrisburg, this third *day of* June *1902.*

James W. Latta

Secretary of Internal Affairs.