FORM No. I.

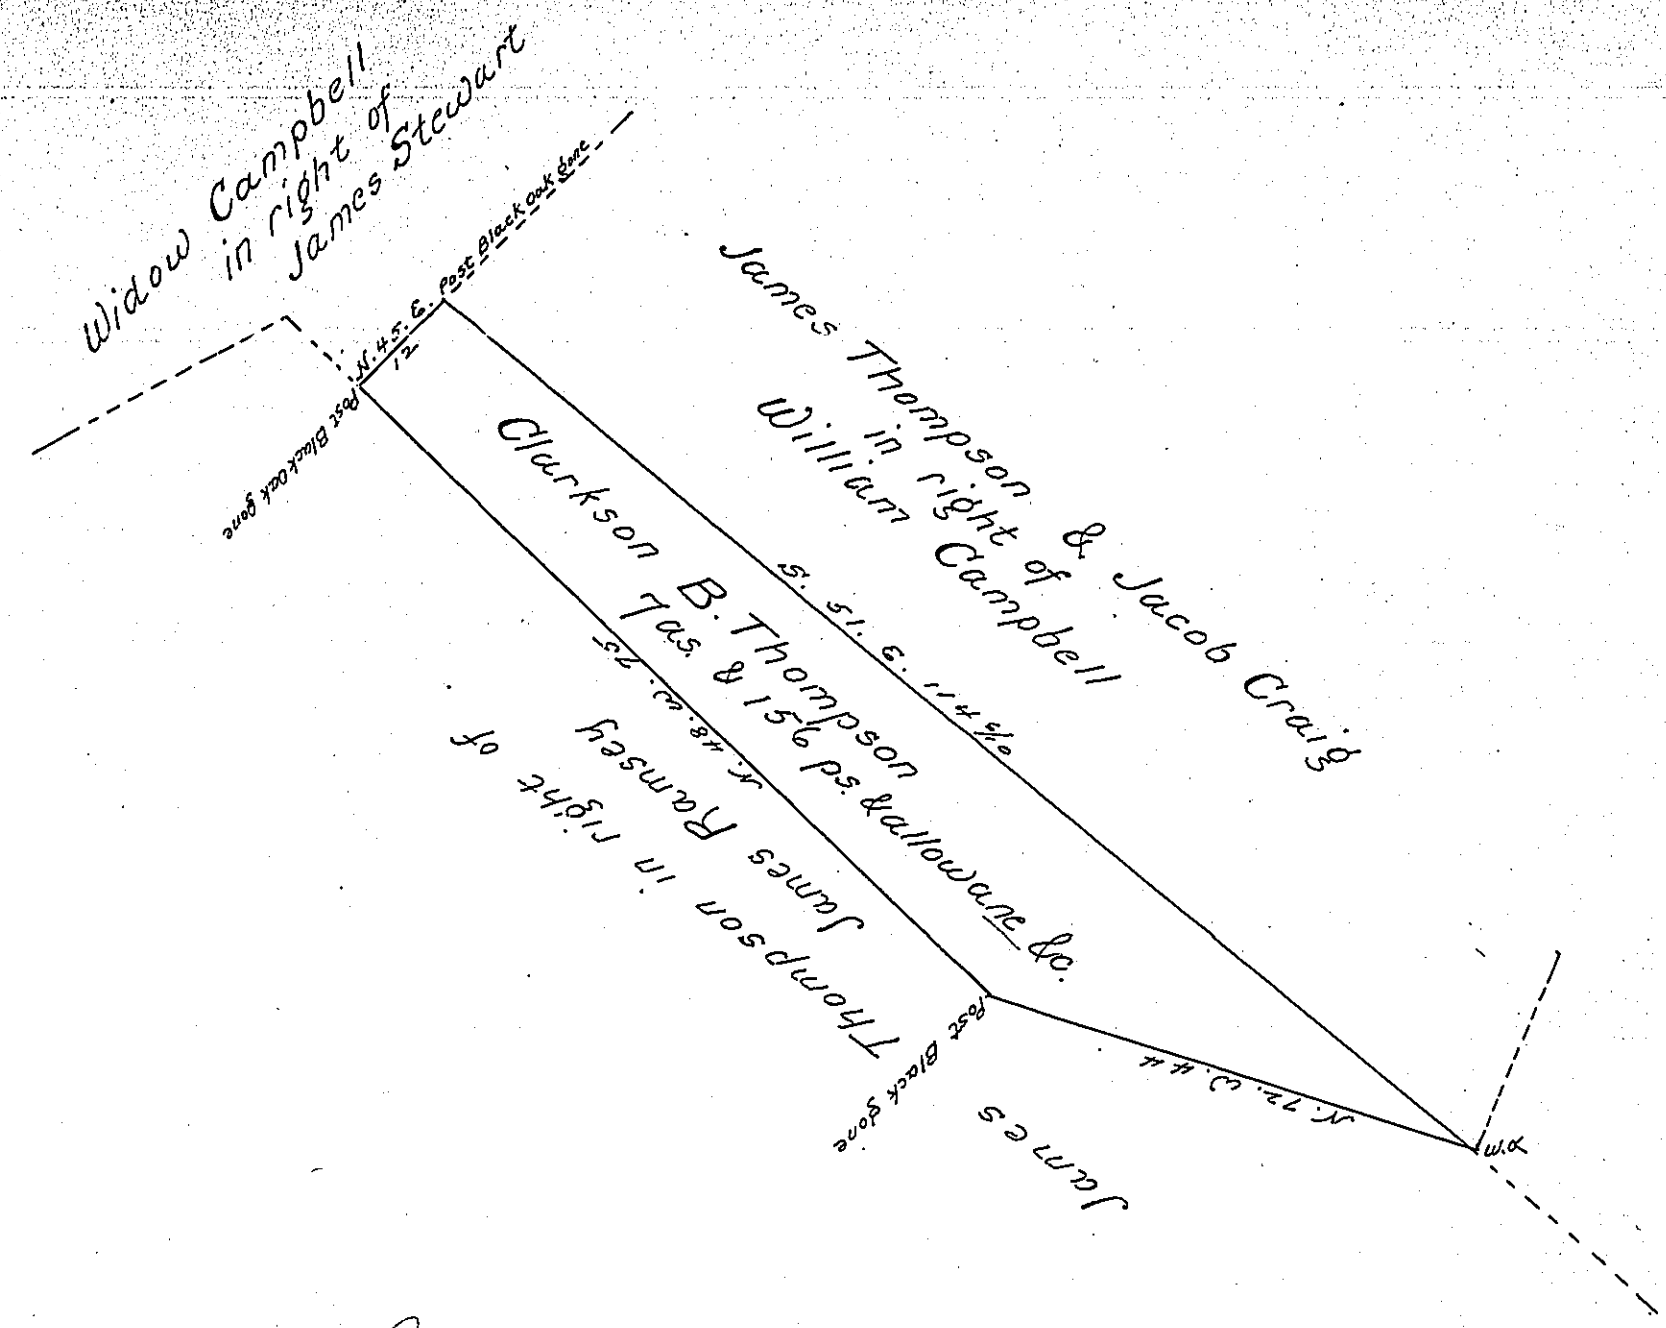

Surveyed January 19th 1855 to Clarkson B. Thompson the above described tract of land situate in White Township Indiana County Containing Seven acres and one hundred & fifty six perches and allowance of Six per Cent for Roads &c. including an improvement made prior to 28th March 1814 bounded as above described by Warrant of 12th day of January 1855

Thompson McCrea
County Surveyor

J. Porter Brawley Esqr.
Surveyor General

IN TESTIMONY that the above is a copy of the original remaining on file in the Department of Internal Affairs of Pennsylvania, made conformably to an Act of Assembly approved the 16th day of February, 1833, I have hereunto set my Hand and caused the Seal of said Department to be affixed at Harrisburg, this second *day of* December *1902*

James W. Latta
Secretary of Internal Affairs.