FORM No. I.

211

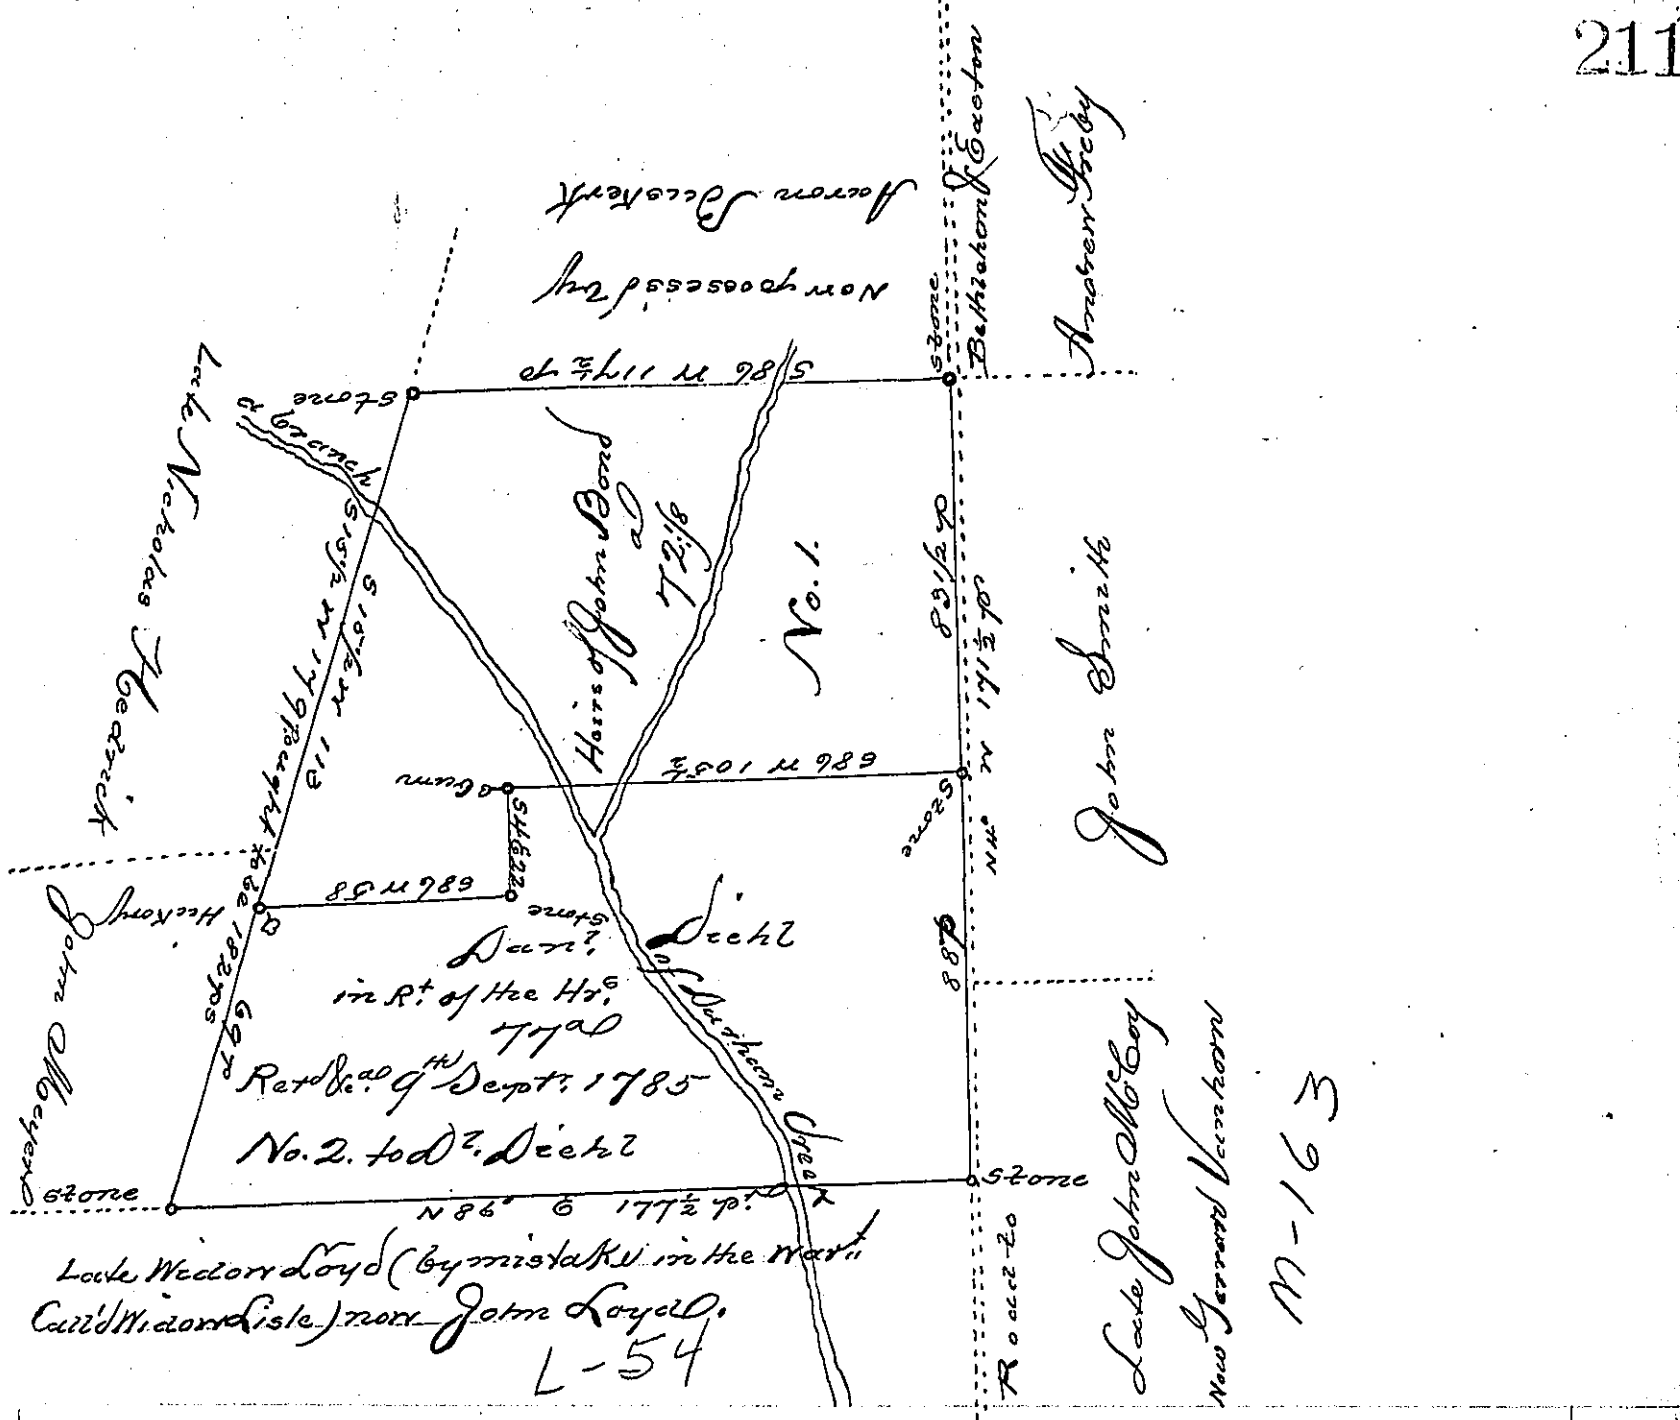

A Draught of a Tract of Land situate on a Branch of Durham Creek in the Township of Springfield in the County of Bucks Containing in the whole 144 acres 126 perches & the usual allowance of 6 p.r Cent for Roads &c. which by Virtue of a proprietary warrant dated 29th. January 1745, was survey'd to Samuel Bond late of Springfield in the County of Bucks aforesd deceased, and after his decease the same was resurvey'd by me the subscriber divided in pursuance of an Order of Orphans Court held at New Town for said County in June Term 1779, that part thereof mark'd in the Draught No. 1. Containing 72 acres 126 p.s and allow.ce aforesaid being by the Jury allotted to the Children of John Bond, eldest son of the said Sam.l Bond, as his double share, & the part marked No. 2. Containing 77 acres & allow.ce of 6 p.r Cent as aforesaid was allotted to the other Heirs of the said Sam.l Bond, who severally sold & convey'd the same to Daniel Deihl the present possessor, for whom this Return is made pursuant to an order from the Surveyor General — Sept.r 5th 1785 — p.r Sam.l Foulke, Surv.r

To John Lukens Esq.r Surv.r Gen.l

IN TESTIMONY that the above is a copy of the original remaining on file in the Department of Internal Affairs of Pennsylvania, made conformably to an Act of Assembly approved the 16th day of February, 1833, I have hereunto set my Hand and caused the Seal of said Department to be affixed at Harrisburg, this fourth day of June, 1901.

James W. Latta

Secretary of Internal Affairs.