FORM No. I.

15

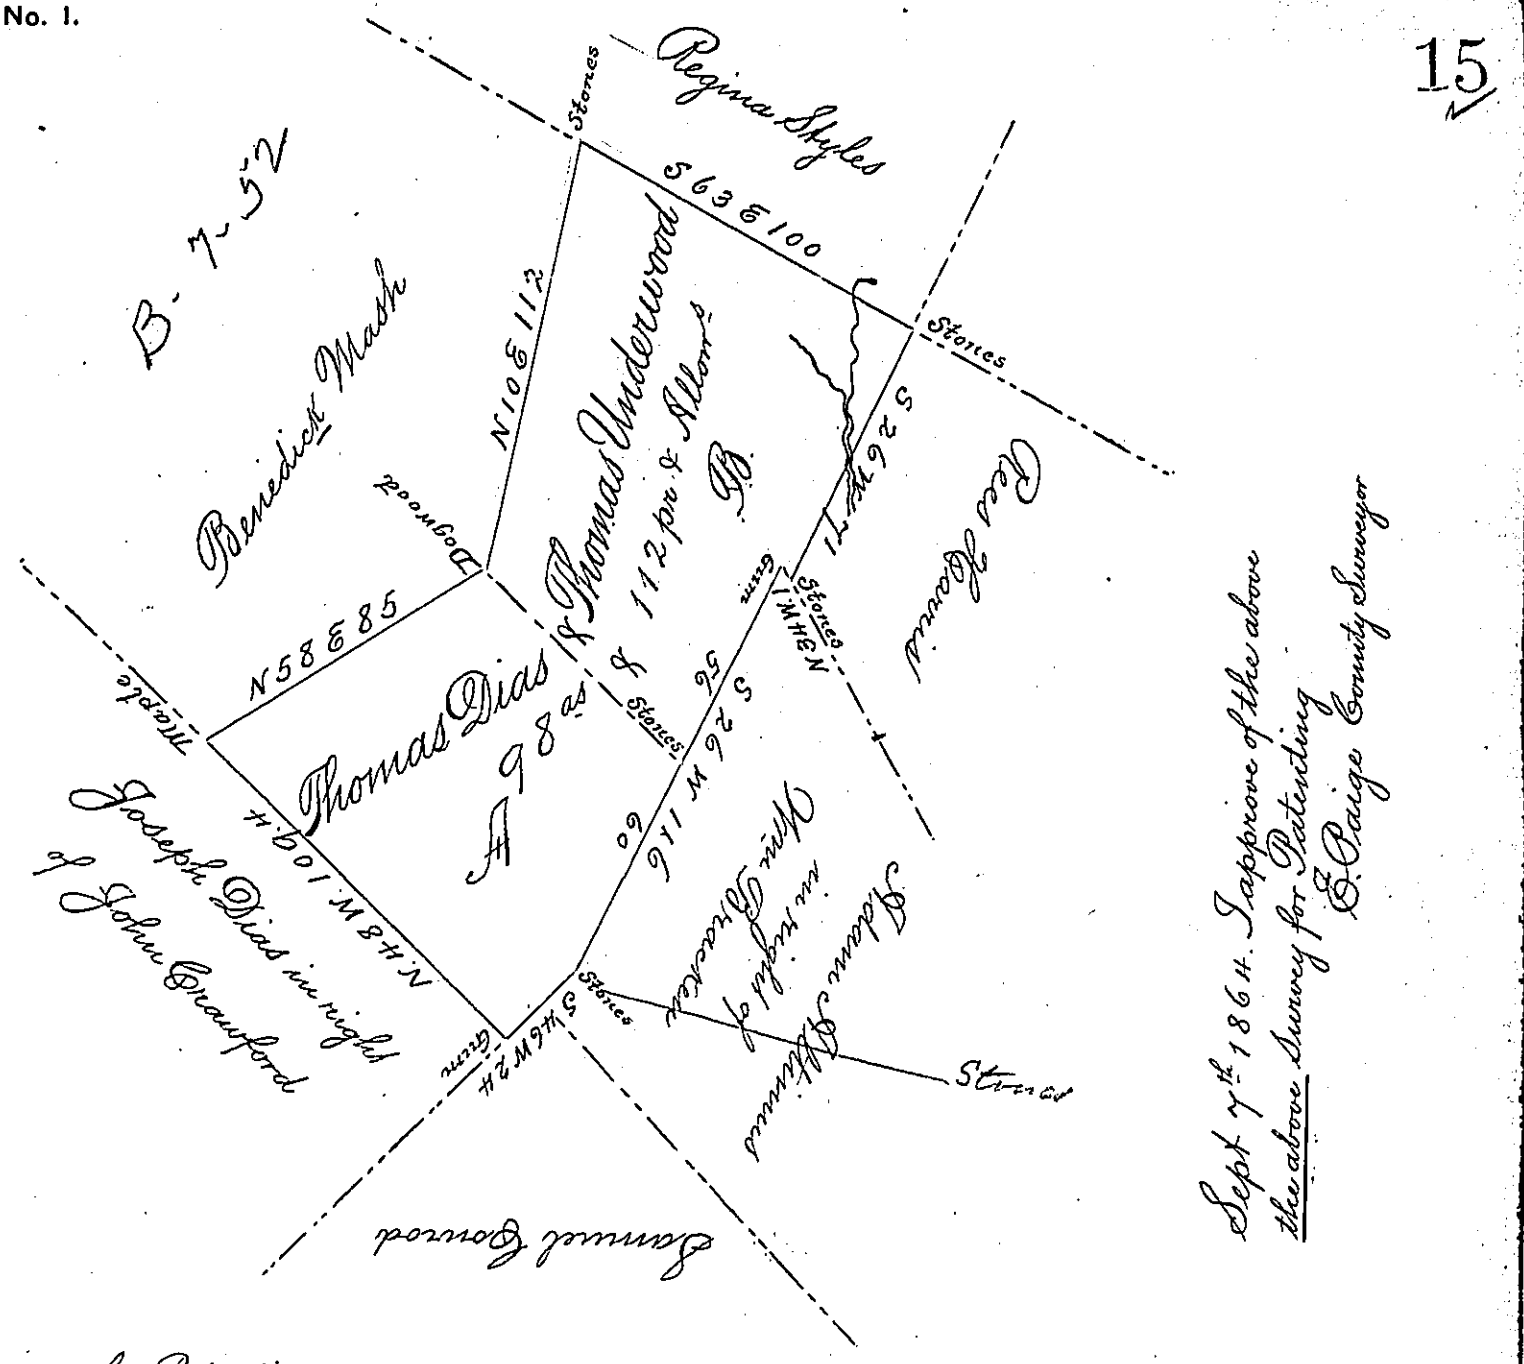

for Patenting
Resurveyed August 19th 1864 to Thomas Dias and Thomas Underwood the above adjoining tracts of land Situate in Brushvally Township Indiana County Containing Ninety Eight acres and one hundred and twelve perches and allowance of Six per Cent for Roads &c. That part marked with the Letter A. was surveyed to Thomas Dias on the 30th day of November A.D. 1849 in pursuance of a Warrant dated 27th day of March 1849 granted to the said Thomas Dias. That part marked with the Letter B was surveyed to Thomas Dias & Thomas Underwood on the 18th day of August in pursuance of a Warrant dated 11th day of August A.D. 1864 Granted to the said Thomas Dias & Thomas Underwood

Thompson McCrea

IN TESTIMONY that the above is a copy of the original remaining on file in the Department of Internal Affairs of Pennsylvania, made conformably to an Act of Assembly approved the 16th day of February, 1833, I have hereunto set my Hand and caused the Seal of said Department to be affixed at Harrisburg, this Sixth day of January 1903

James W. Latta
Secretary of Internal Affairs.