FORM No. I.

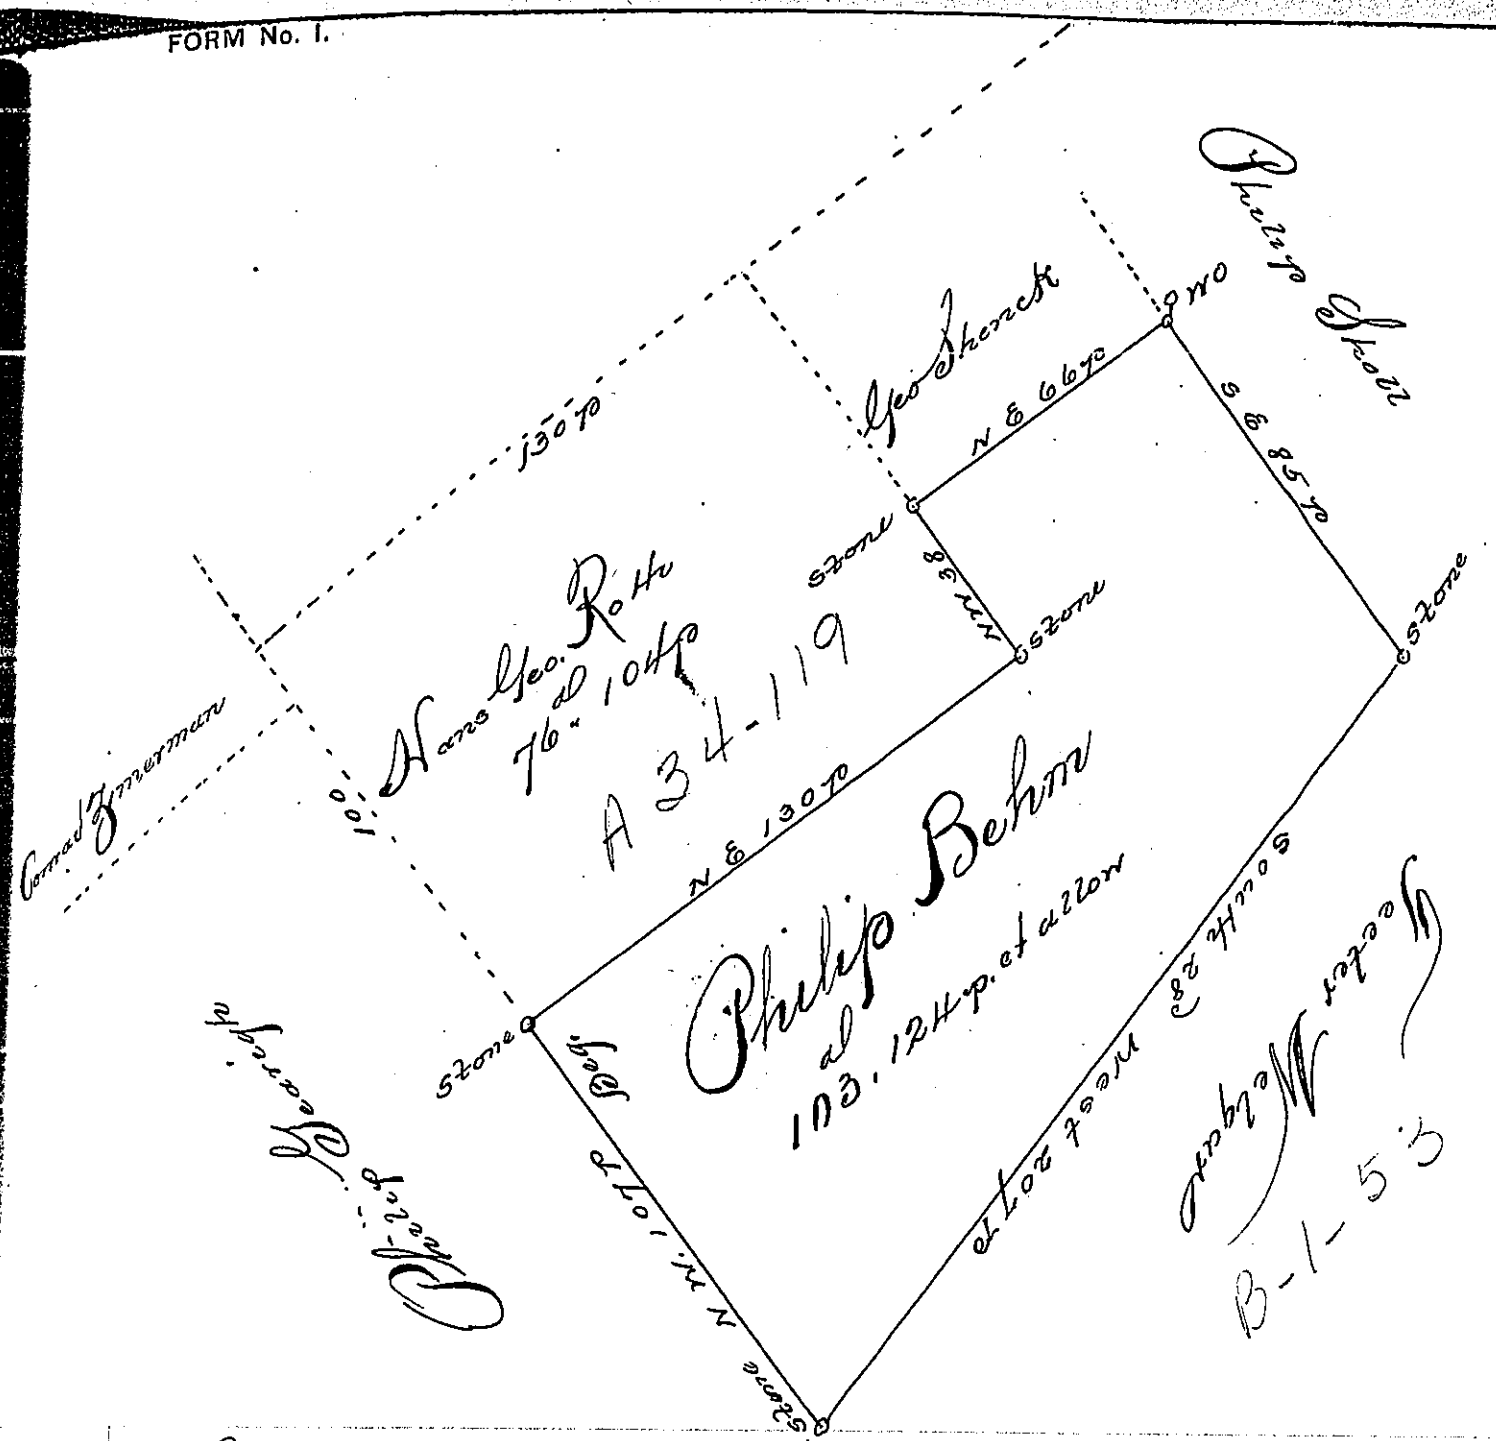

A Draught of a Tract of Land Situate in Marlborough Township in the County of Philadelphia and Province of Pennsylvania, Containing one hundred and three acres and 124 perches of Land together with the usual allowance of six per Cent for Roads, Surveyed unto Philip Behm in pursuance of a Warrant dated the 13th Day of July Anno 1749 - pr. Edward Scull and resurvey'd on the 12 February Anno 1759

P David Shultze

IN TESTIMONY that the above is a copy of the original remaining on file in the Department of Internal Affairs of Pennsylvania, made conformably to an Act of Assembly approved the 16th day of February, 1833, I have hereunto set my Hand and caused the Seal of said Department to be affixed at Harrisburg, this Third *day of* June, *1902.*

James W. Latta
Secretary of Internal Affairs.