FORM No. 1.

On Wayne Twp - Green Co. War. map

302

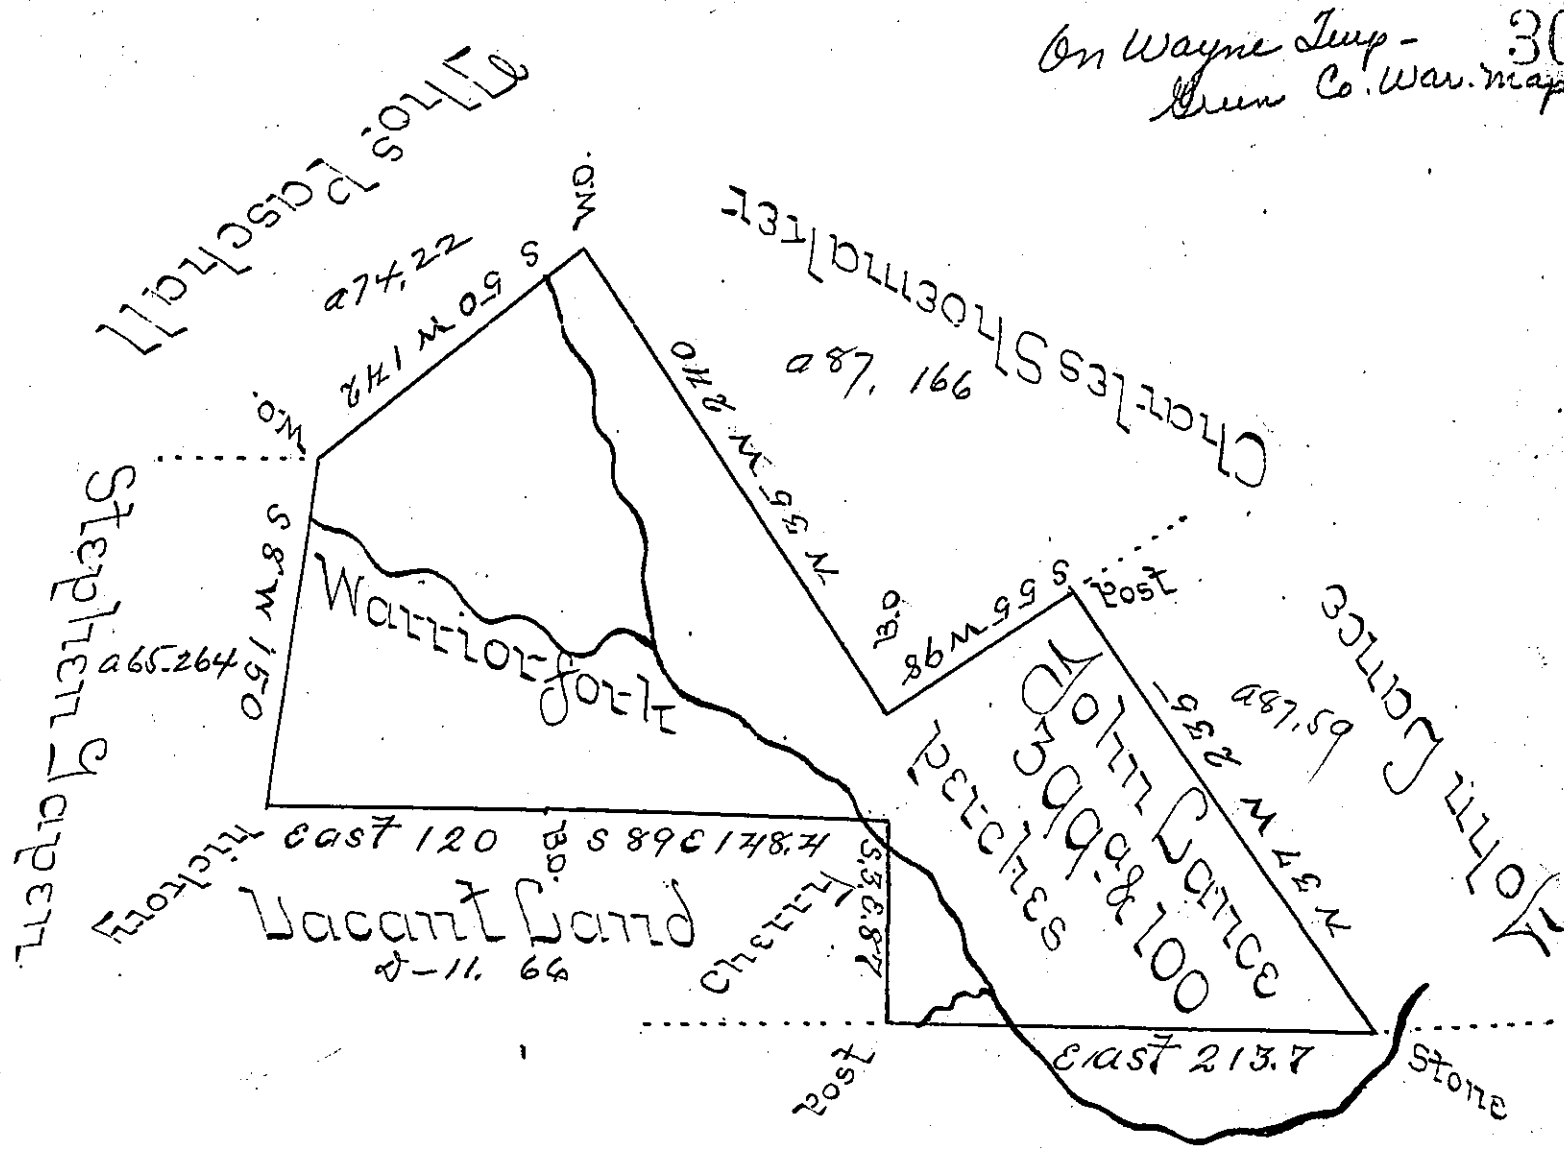

Virginia Line

Surveyed April The 8 day 1802 - 399 Acres and 100 Perches of Land with The allowance of six per Cent &c. In pursuance of a Warrant Granted - John Lance The 30 day of March 1796 Situate on Dunkard Creek White Ley Township Greene County formerly Washington County Called "The Dart"

Stephen Harper D.S.

To Samuel Cochran Esq:
Sy. State of Pennsylvania

IN TESTIMONY that the above is a copy of the original remaining on file in the Department of Internal Affairs of Pennsylvania, made conformably to an Act of Assembly approved the 16th day of February, 1833, I have hereunto set my Hand and caused the Seal of said Department to be affixed at Harrisburg, this Second *day of* December *1902.*

James W. Latta

Secretary of Internal Affairs.