FORM NO. I.

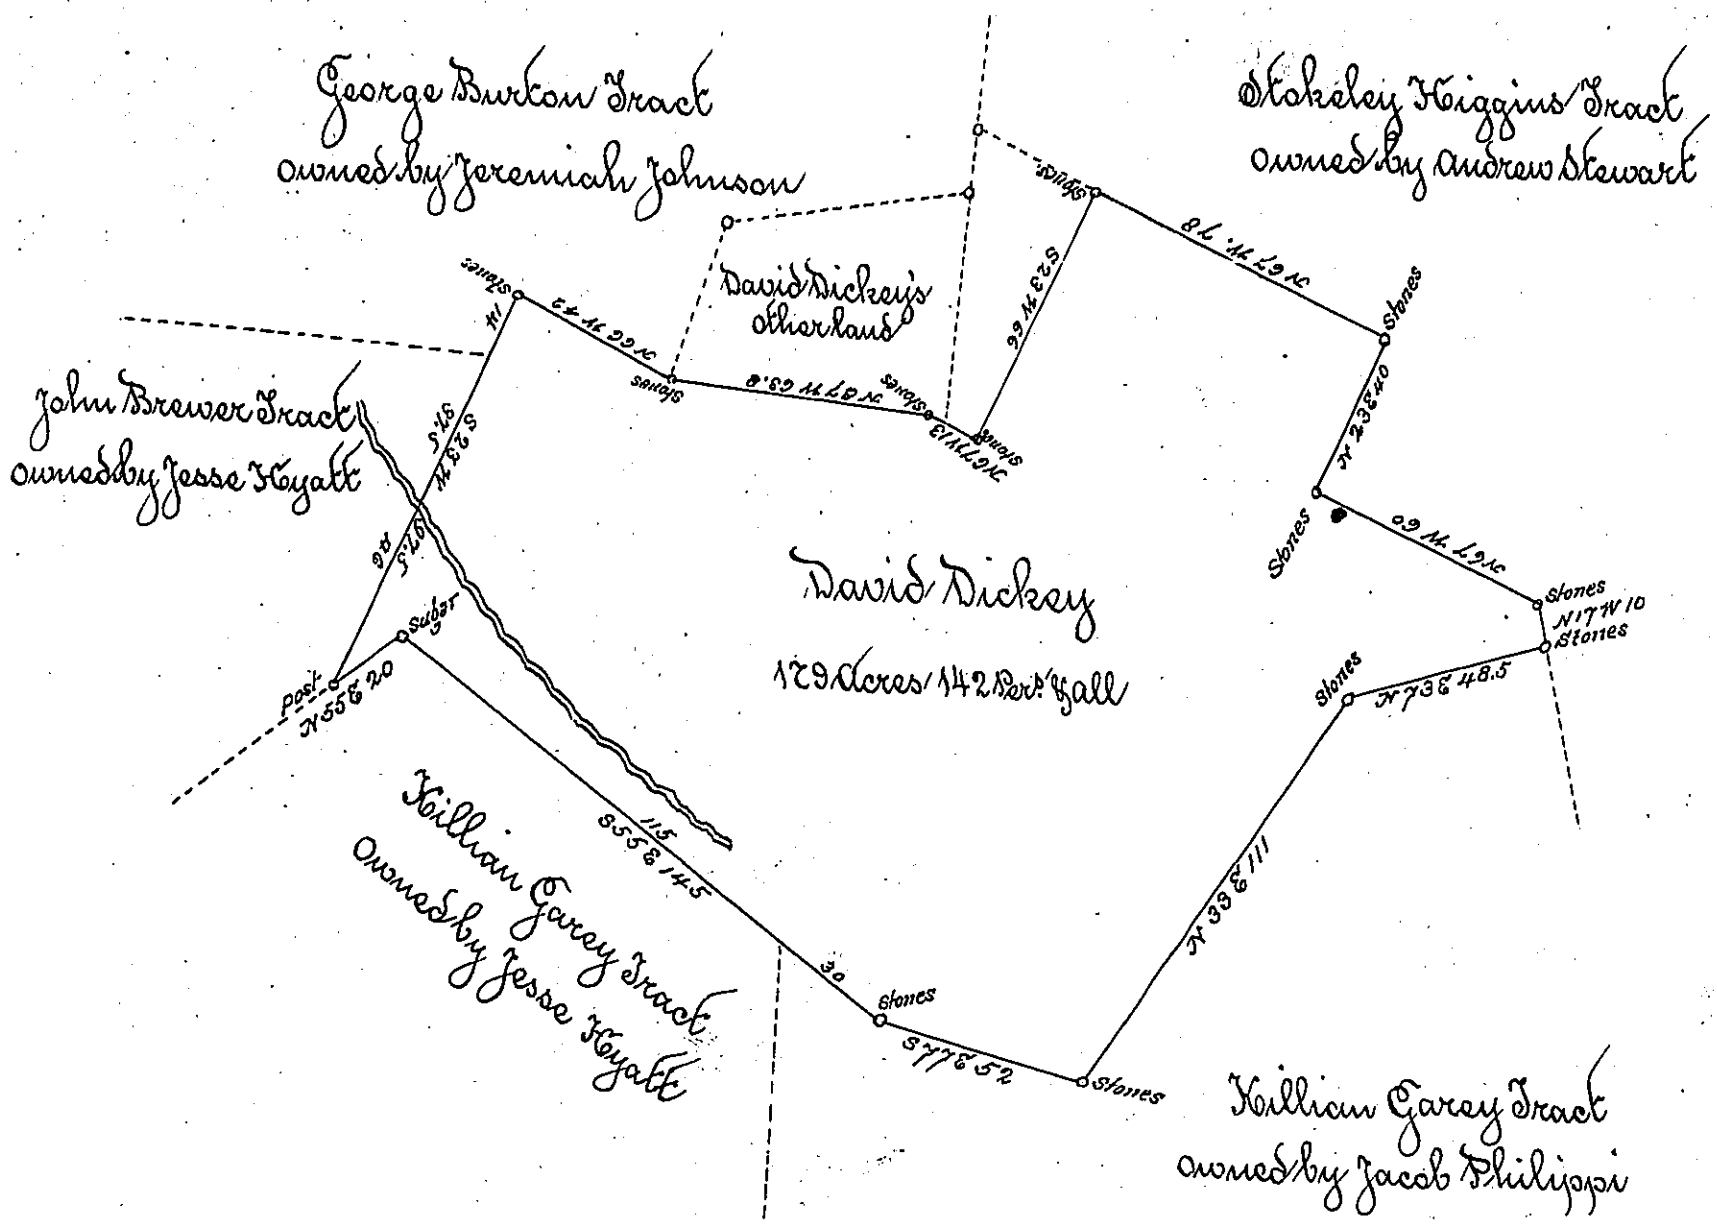

Draft of a tract of land containing 129 acres 142 Per's Allowance of six per cent for roads &c. situate on the waters of Indian Creek in Springfield Township in the County of Fayette. Surveyed in pursuance of a warrant granted to David Dickey for 180 acres, dated the 16 day of April A.D. 1870. Surveyed the 2 day of October A.D. 1871

To Jacob H. Campbell Esq
Surveyor General

A. J. Gilmore C.S.

IN TESTIMONY that the above is a copy of the original remaining on file in the Department of Internal Affairs of Pennsylvania, made conformably to an Act of Assembly approved the 16th day of February, 1833, I have hereunto set my Hand and caused the Seal of said Department to be affixed at Harrisburg, this fifth day of April 1898.

James W. Latta
Secretary of Internal Affairs.