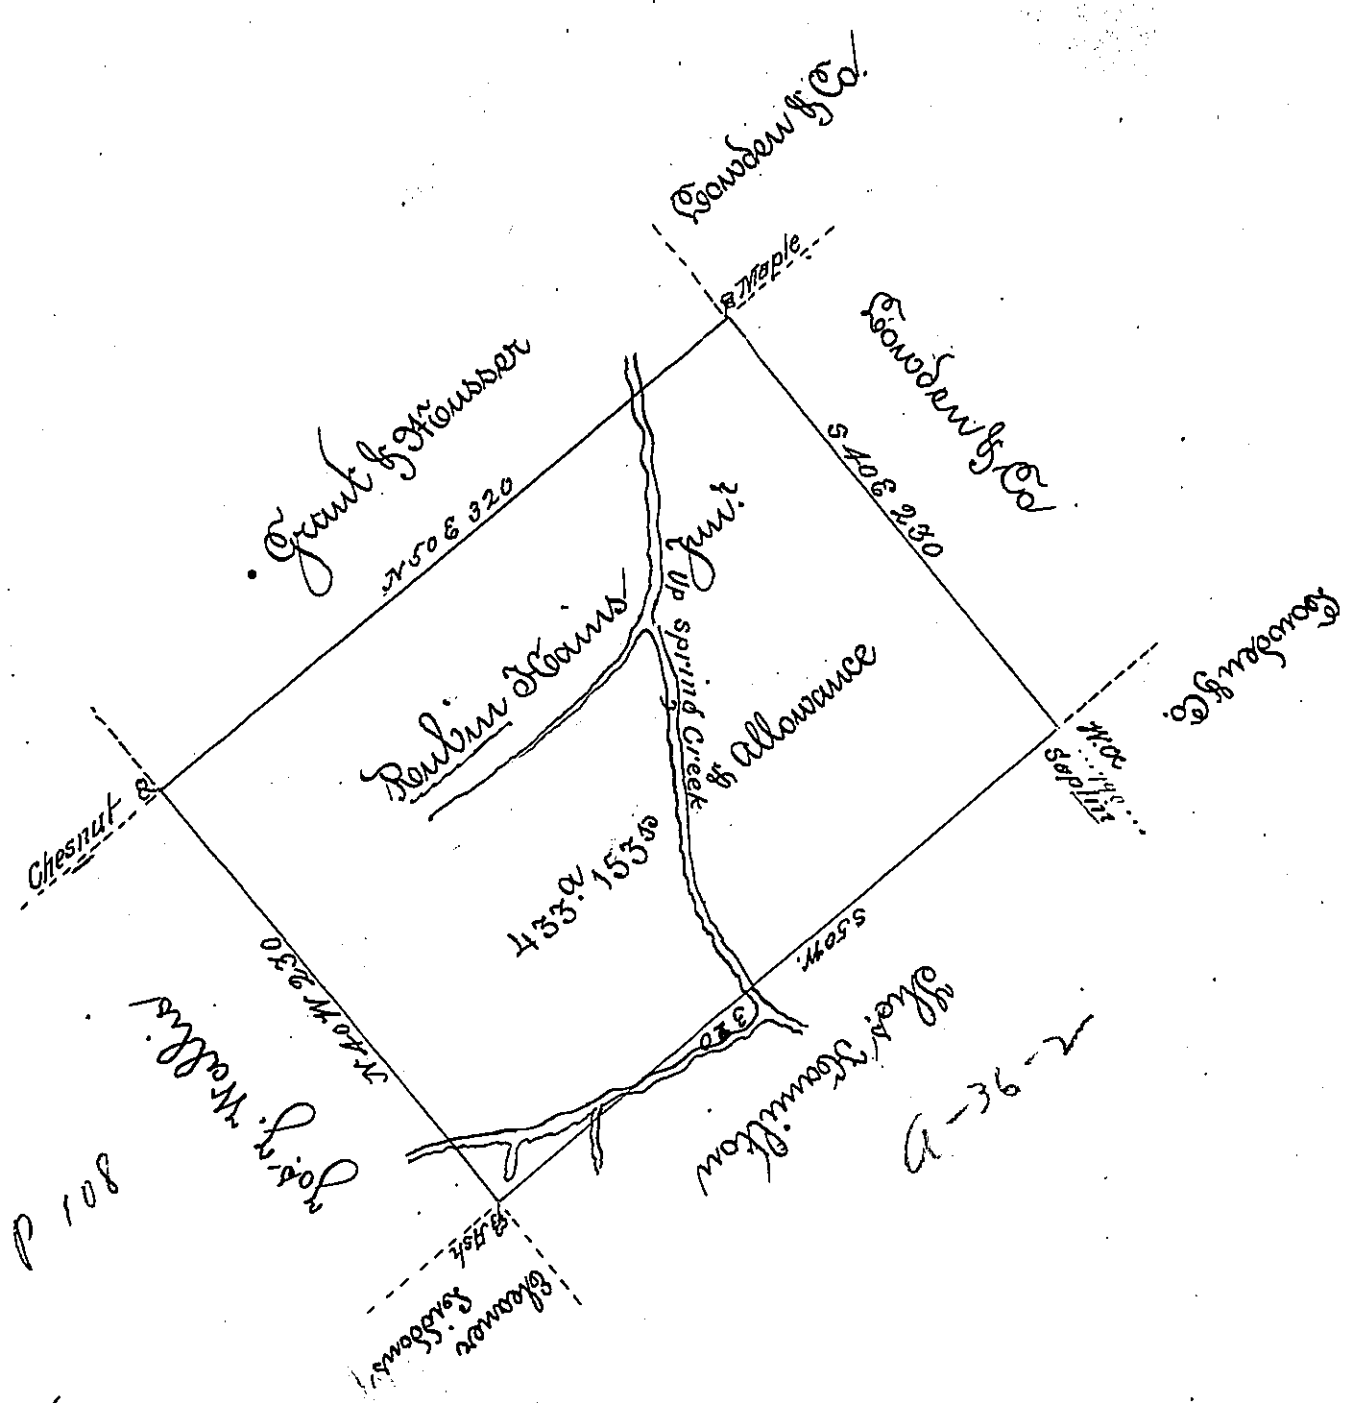

Situate on the south side of Hoosharman Creek in Huntingdon County, Surveyd the 27th Day of June 1793 for Reuben Haines Junr by Virtue of his his warrent Bareing Date the 16th Day of May 1793. Containing four Hundred & thirty three acres and one hundred and fifty three perches & allow of six pr Cent for Roads &c

To Daul Bradhead Esqr
Surveyor Genl

Jo. J. Wallis D.S

IN TESTIMONY that the above is a copy of the original remaining on file in the Department of Internal Affairs of Pennsylvania, made conformably to an Act of Assembly approved the 16th day of February, 1833, I have hereunto set my Hand and caused the Seal of said Department to be affixed at Harrisburg, this first *day of* March *, 1898.*

James W. Latta
Secretary of Internal Affairs.