FORM No. I.

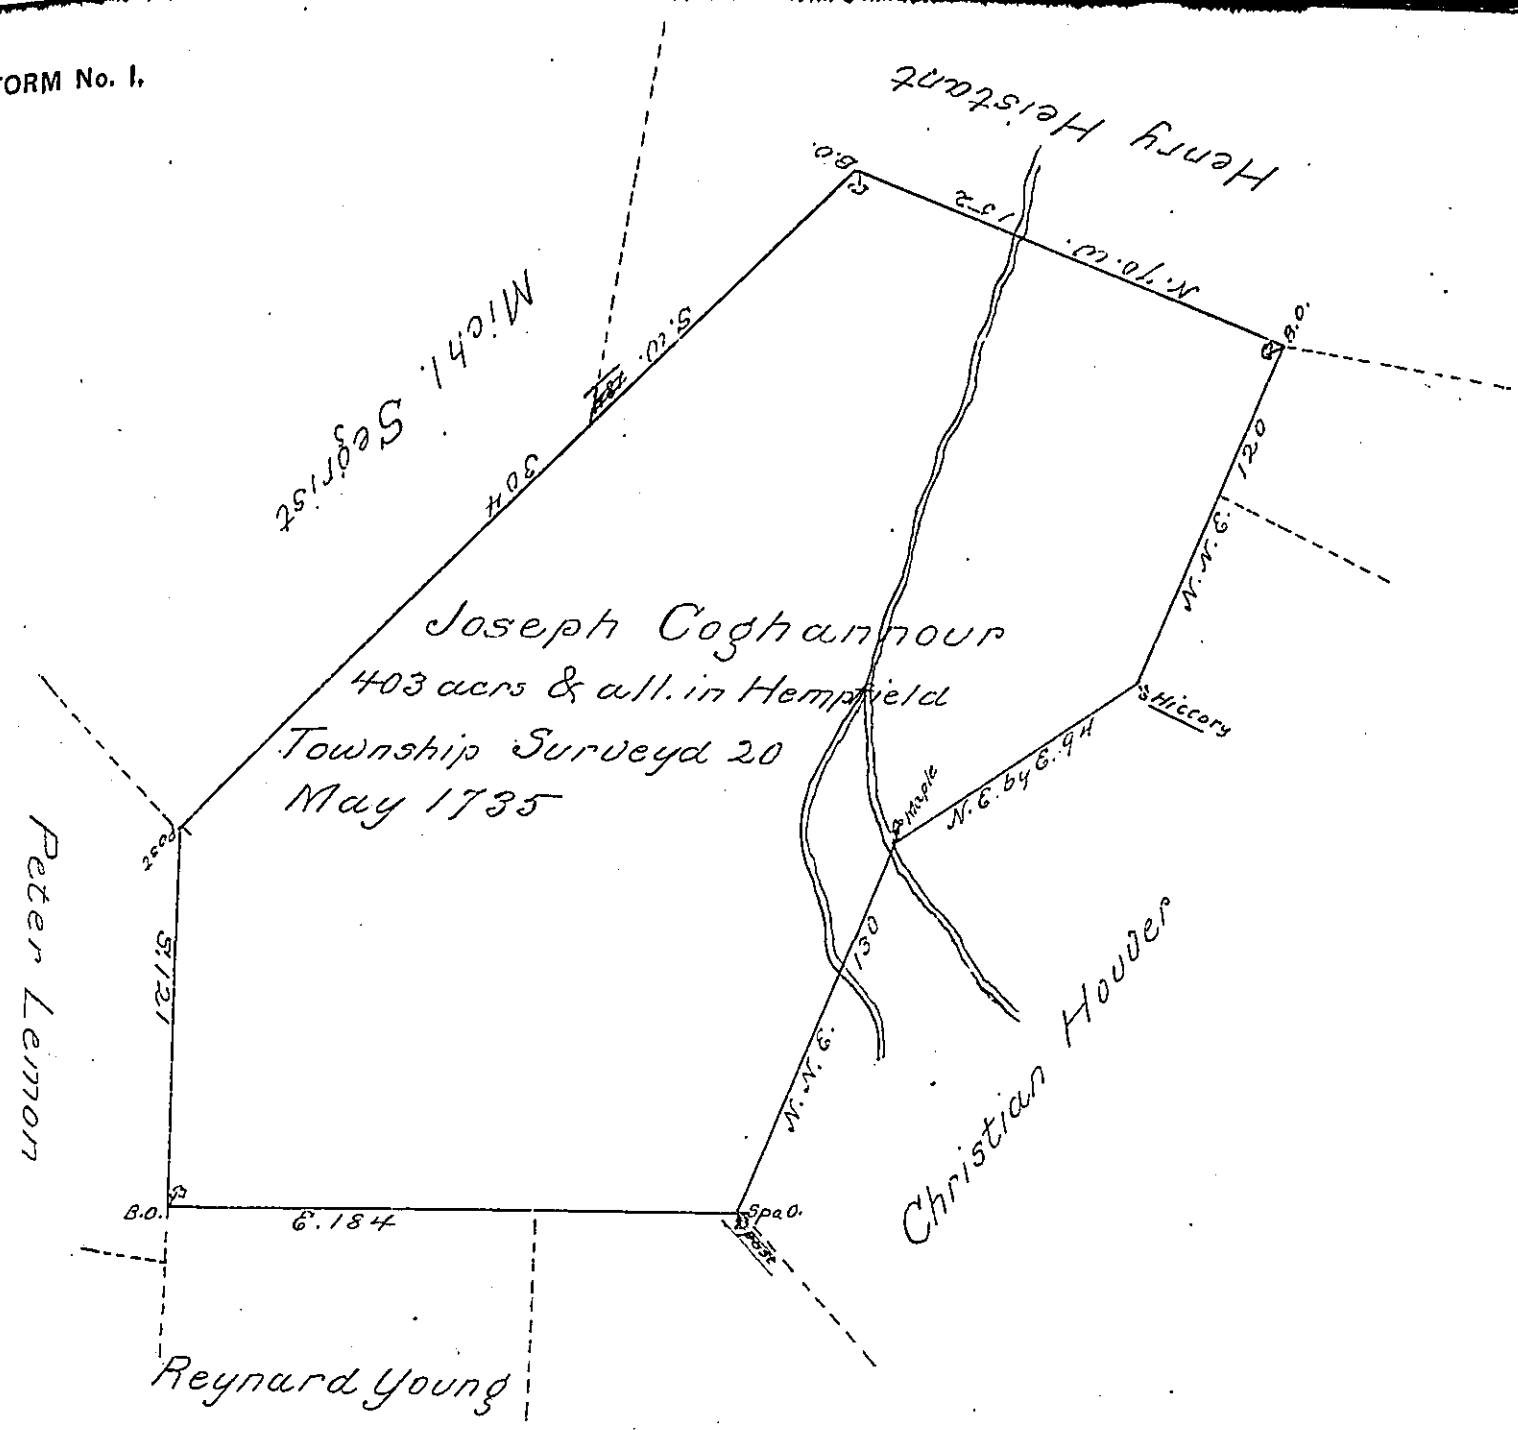

By order of the Proprietary Surveyd the 20th. day of May 1735 to Joseph Coghannour a Tract of Land in Hemfield Township in ye County of Lancaster Beginning at a Black Oak adjoining to Henry Heistants Land thence South West 304 p to a post thence South 121 p to a Black Oak thence East 184 p to a Spanish Oak thence North North East 130 p to a Maple thence North East by East 94 p. to a Hiccory thence North North East 120 p. to a Black Oak thence North 70 degs west 152 p. to the place of Beginning Containing 403 acres usual & allowance for roads &c.

Surveyd by
Sa: Blunston

Accepted in pursuance of a Warr. dated the 15th. of April 1740.

IN TESTIMONY that the above is a copy of the original remaining on file in the Department of Internal Affairs of Pennsylvania, made conformably to an Act of Assembly approved the 16th day of February, 1833, I have hereunto set my Hand and caused the Seal of said Department to be affixed at Harrisburg, this third *day of* April *1900*

James W. Latta
Secretary of Internal Affairs.