FORM No. I.

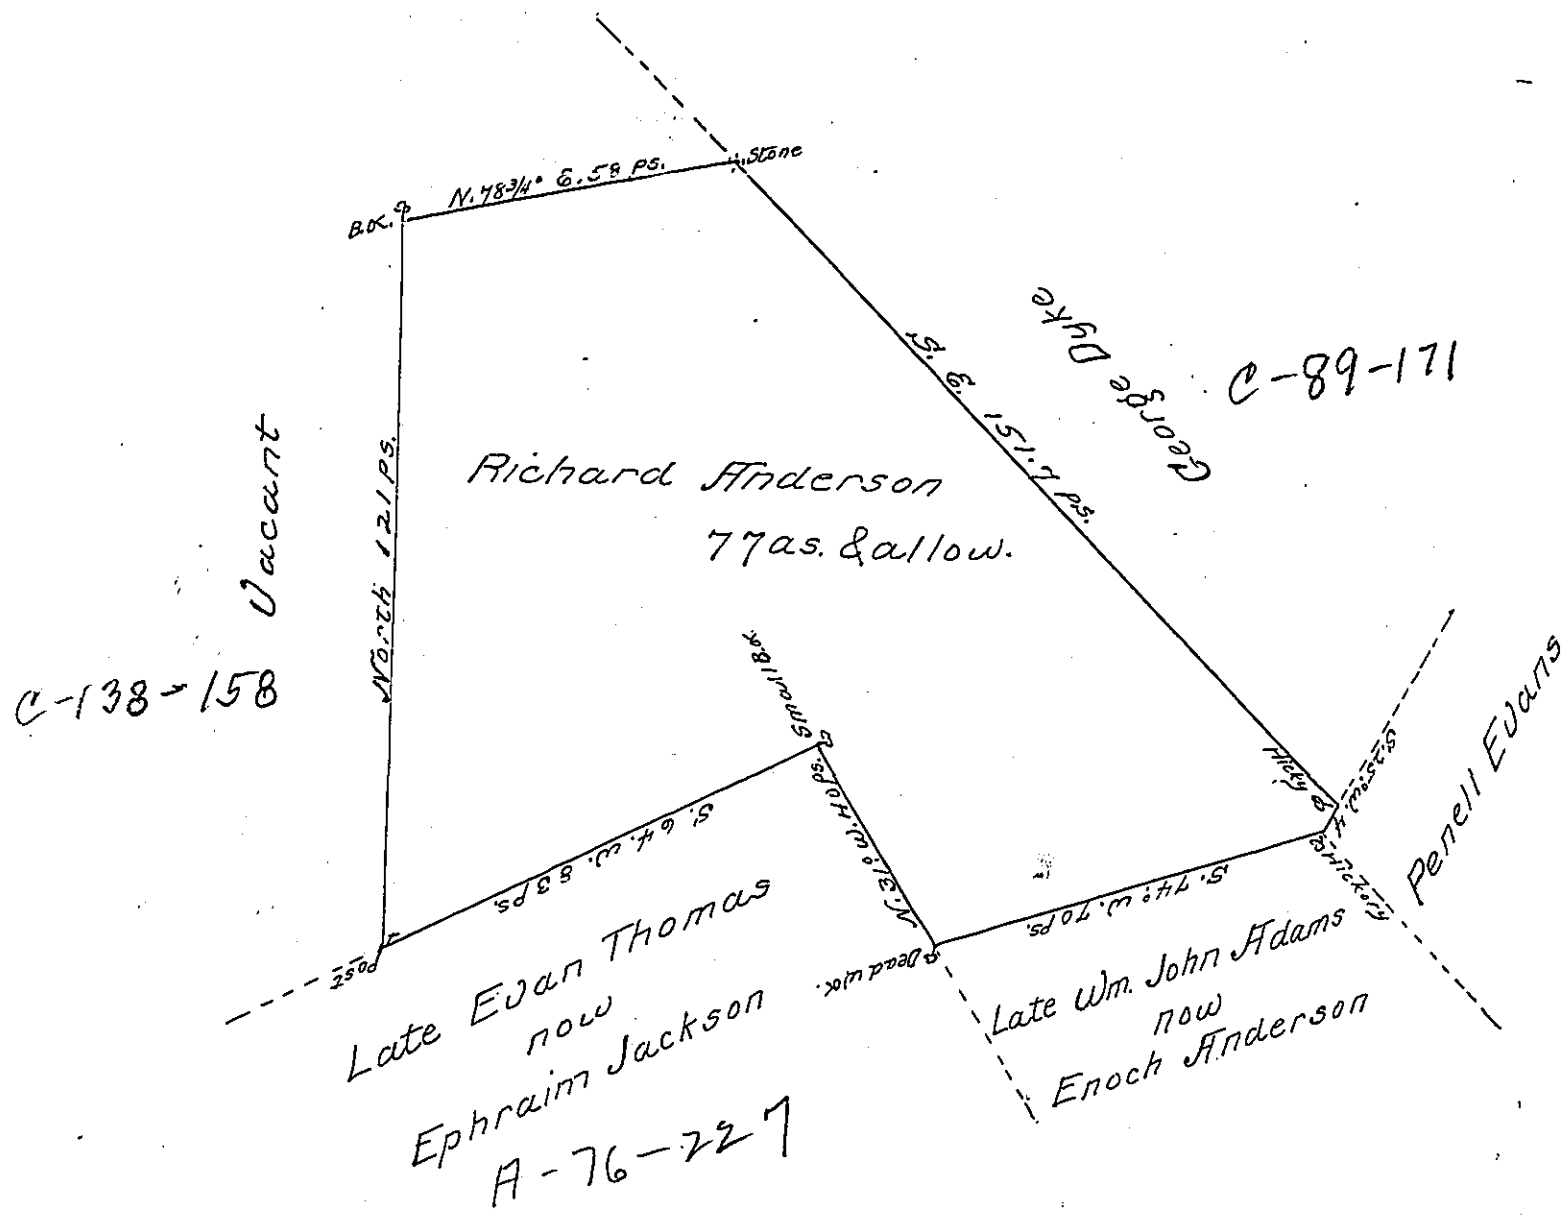

Draught of a Tract of Land Surveyed by Thomas Lightfoot deceased the 5th day of June A.D. 1754 into Richard Anderson in pursuance of a warrant dated the 30th day of August A.D. 1751 The above described Tract of Land situate in Robeson Township Berks County Containing seventy seven acres and allowance of six per ct. for Roads &c.

The above draught is taken from a draught of the said Thomas Lightfoot decd.

pr.
Joseph Koch DS.

To Samuel Cochran Esquire
Surveyor General of Pennsylvania

IN TESTIMONY that the above is a copy of the original remaining on file in the Department of Internal Affairs of Pennsylvania, made conformably to an Act of Assembly approved the 16th day of February, 1833, I have hereunto set my Hand and caused the Seal of said Department to be affixed at Harrisburg, this sixth *day of* May *1902*

James W. Latta
Secretary of Internal Affairs.