FORM No. 1.

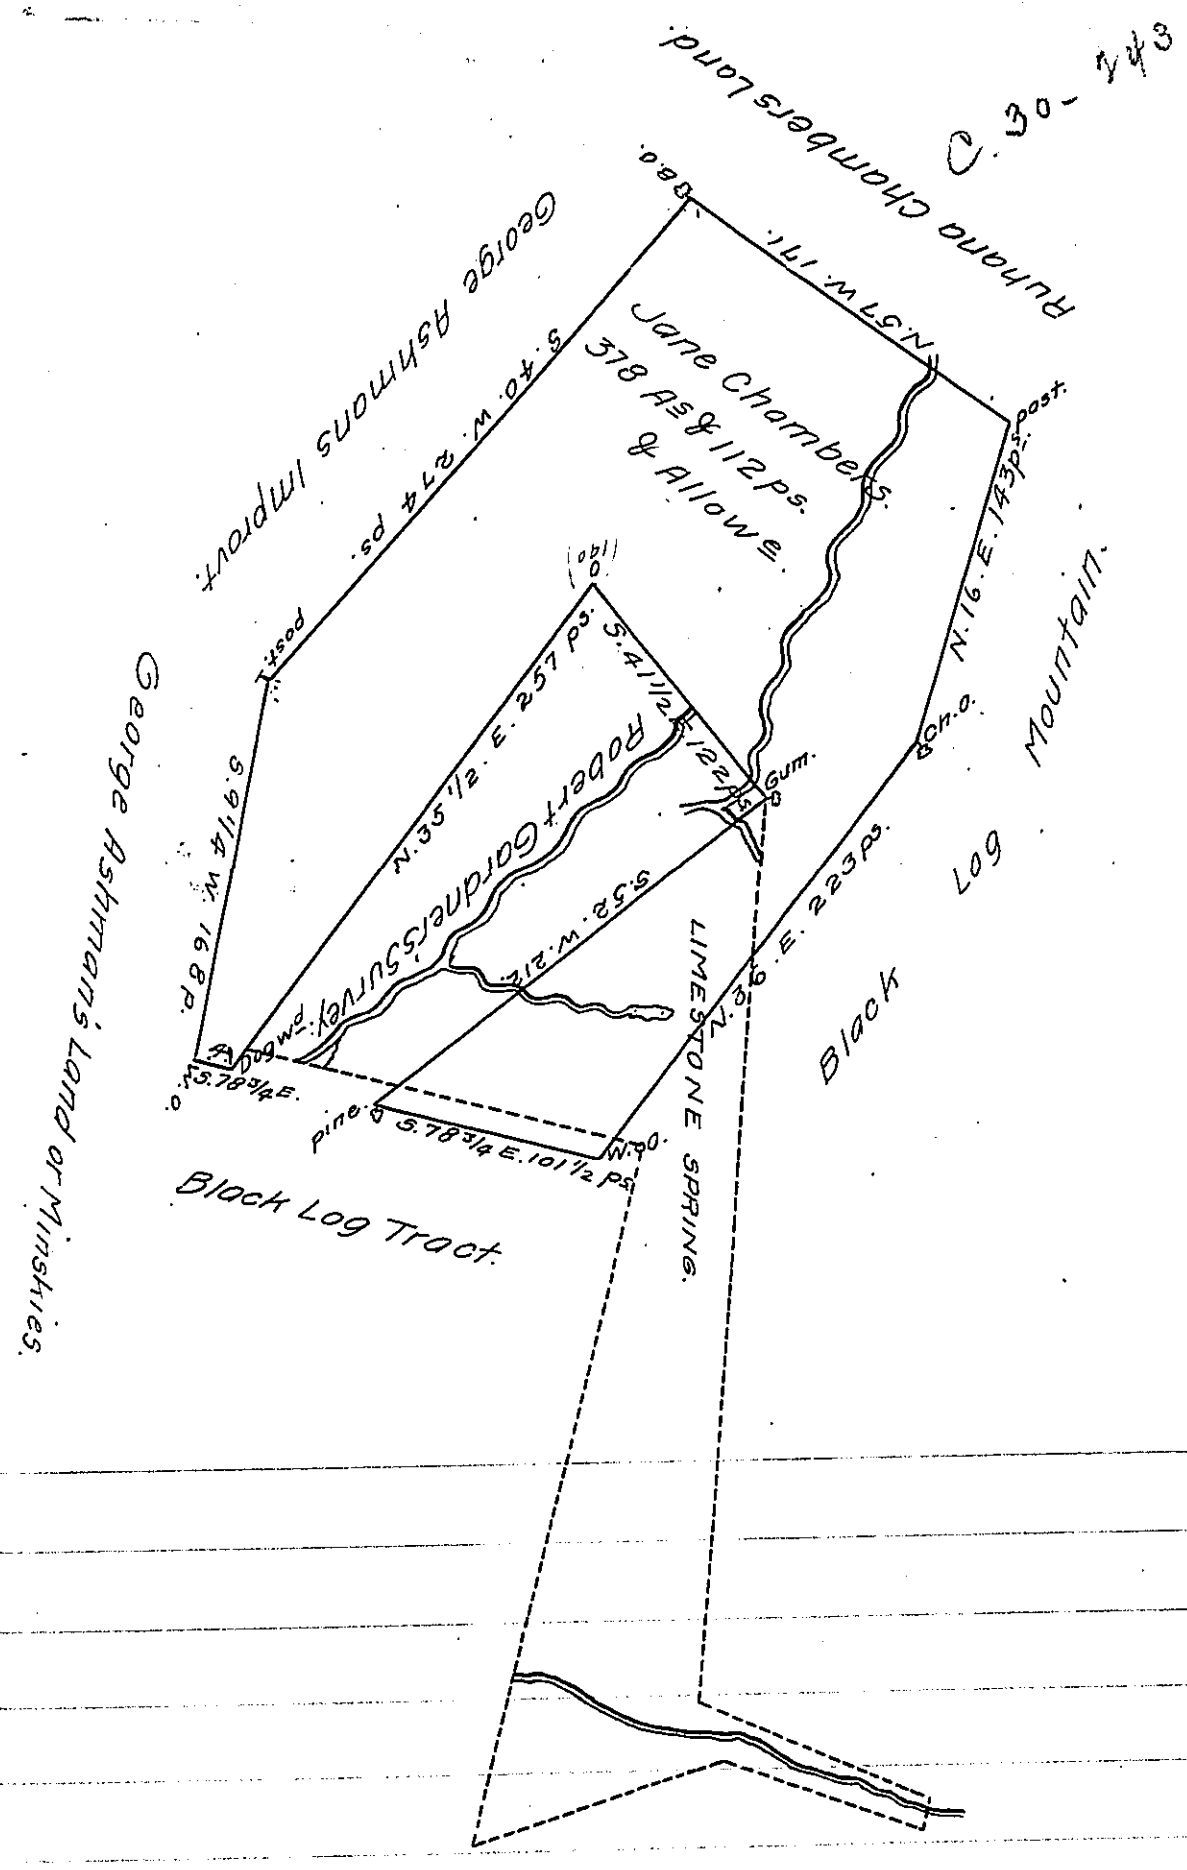

A Draught of a tract of Land situate in Sherley Township, Bedford County, containing Three hundred and seventy eight Acres and one hundred and twelve perches with the usual Allowance of six pr Cent for Roads &c. surveyed for Jane Chambers the 8th Day of December, 1785. In Pursuance of a Warrant dated October, 13th, 1785.

To John Lukens, Esqr, S.G. George Woods, D.S.

N.B. The above survey interferes with a survey in the name of Robert Gardner – the dotted lines represent Gardners Survey.

IN TESTIMONY that the above is a copy of the original remaining on file in the Department of Internal Affairs of Pennsylvania, made conformably to an Act of Assembly approved the 16th day of February, 1833, I have hereunto set my Hand and caused the Seal of said Department to be affixed at Harrisburg, this twentieth *day of* January, *1911.*

Henry Houck

Secretary of Internal Affairs.