FORM No. 1.

B-1-300

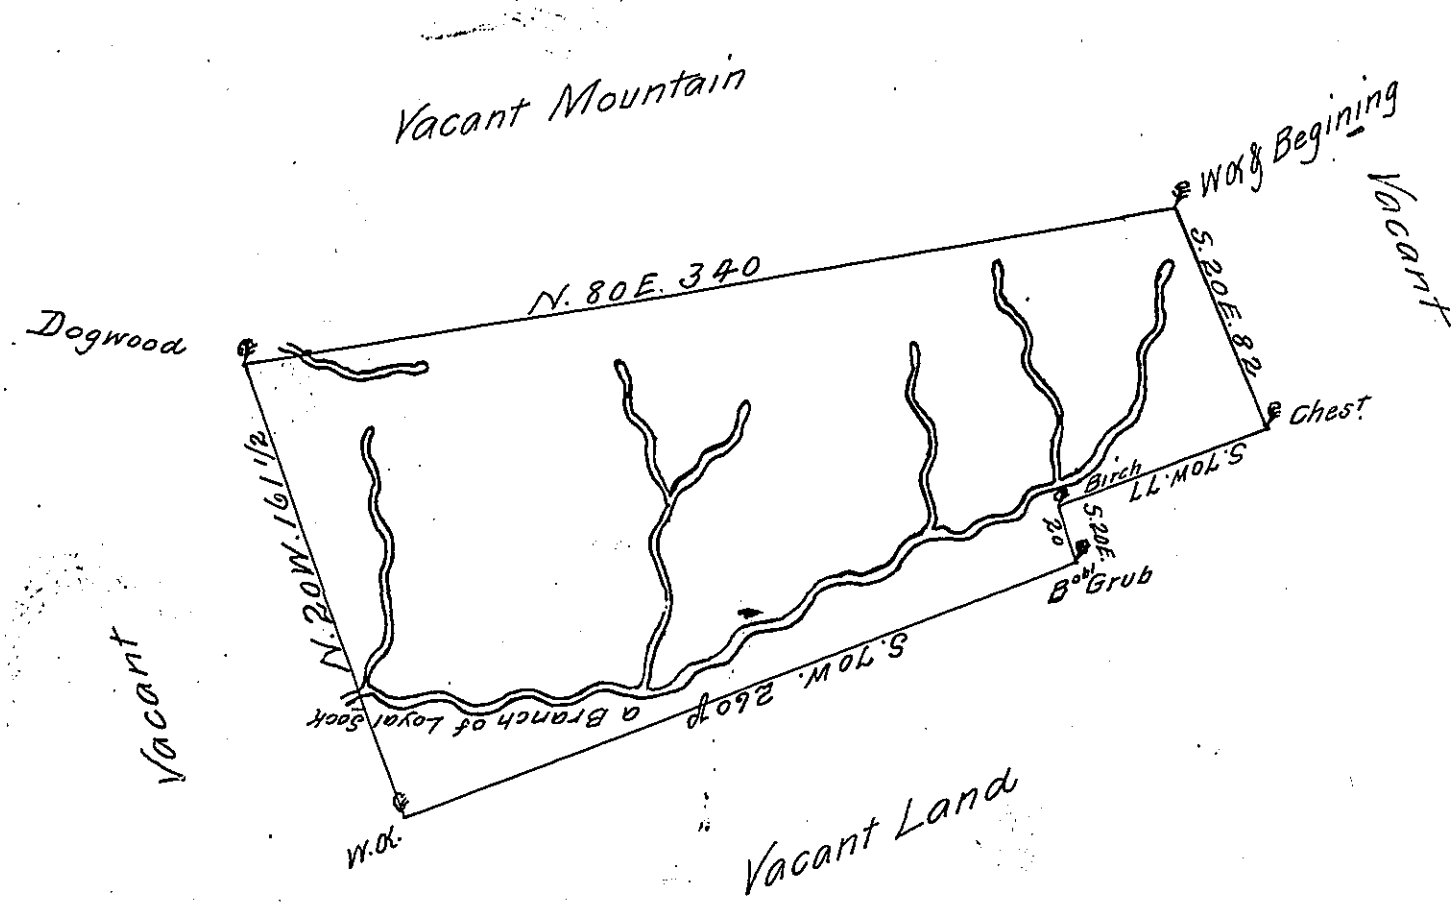

A Draught of a Tract of Land called Bellfield Situate on the Heads of Mill Creek a branch of Loyal Sock Creek & about Ten Miles from the West Branch of Susquehanna — in Muncey Township in the County of Northumberland, Surveyed the 16th Day of October 1774 to Joseph Donaldson in pursuance of his Warrt Dated the 30th Day of September 1774. Containing Two Hundred & Fifty One Acres & 35 pcs & the usual allowance of 6 p Cent

Chas Lukens D.S.

To John Lukens Esqr
Surveyor General

IN TESTIMONY that the above is a copy of the original remaining on file in the Department of Internal Affairs of Pennsylvania, made conformably to an Act of Assembly approved the 16th day of February, 1833, I have hereunto set my Hand and caused the Seal of said Department to be affixed at Harrisburg, this tenth day of January 1911

Henry Houck

Secretary of Internal Affairs.