FORM NO. 1.

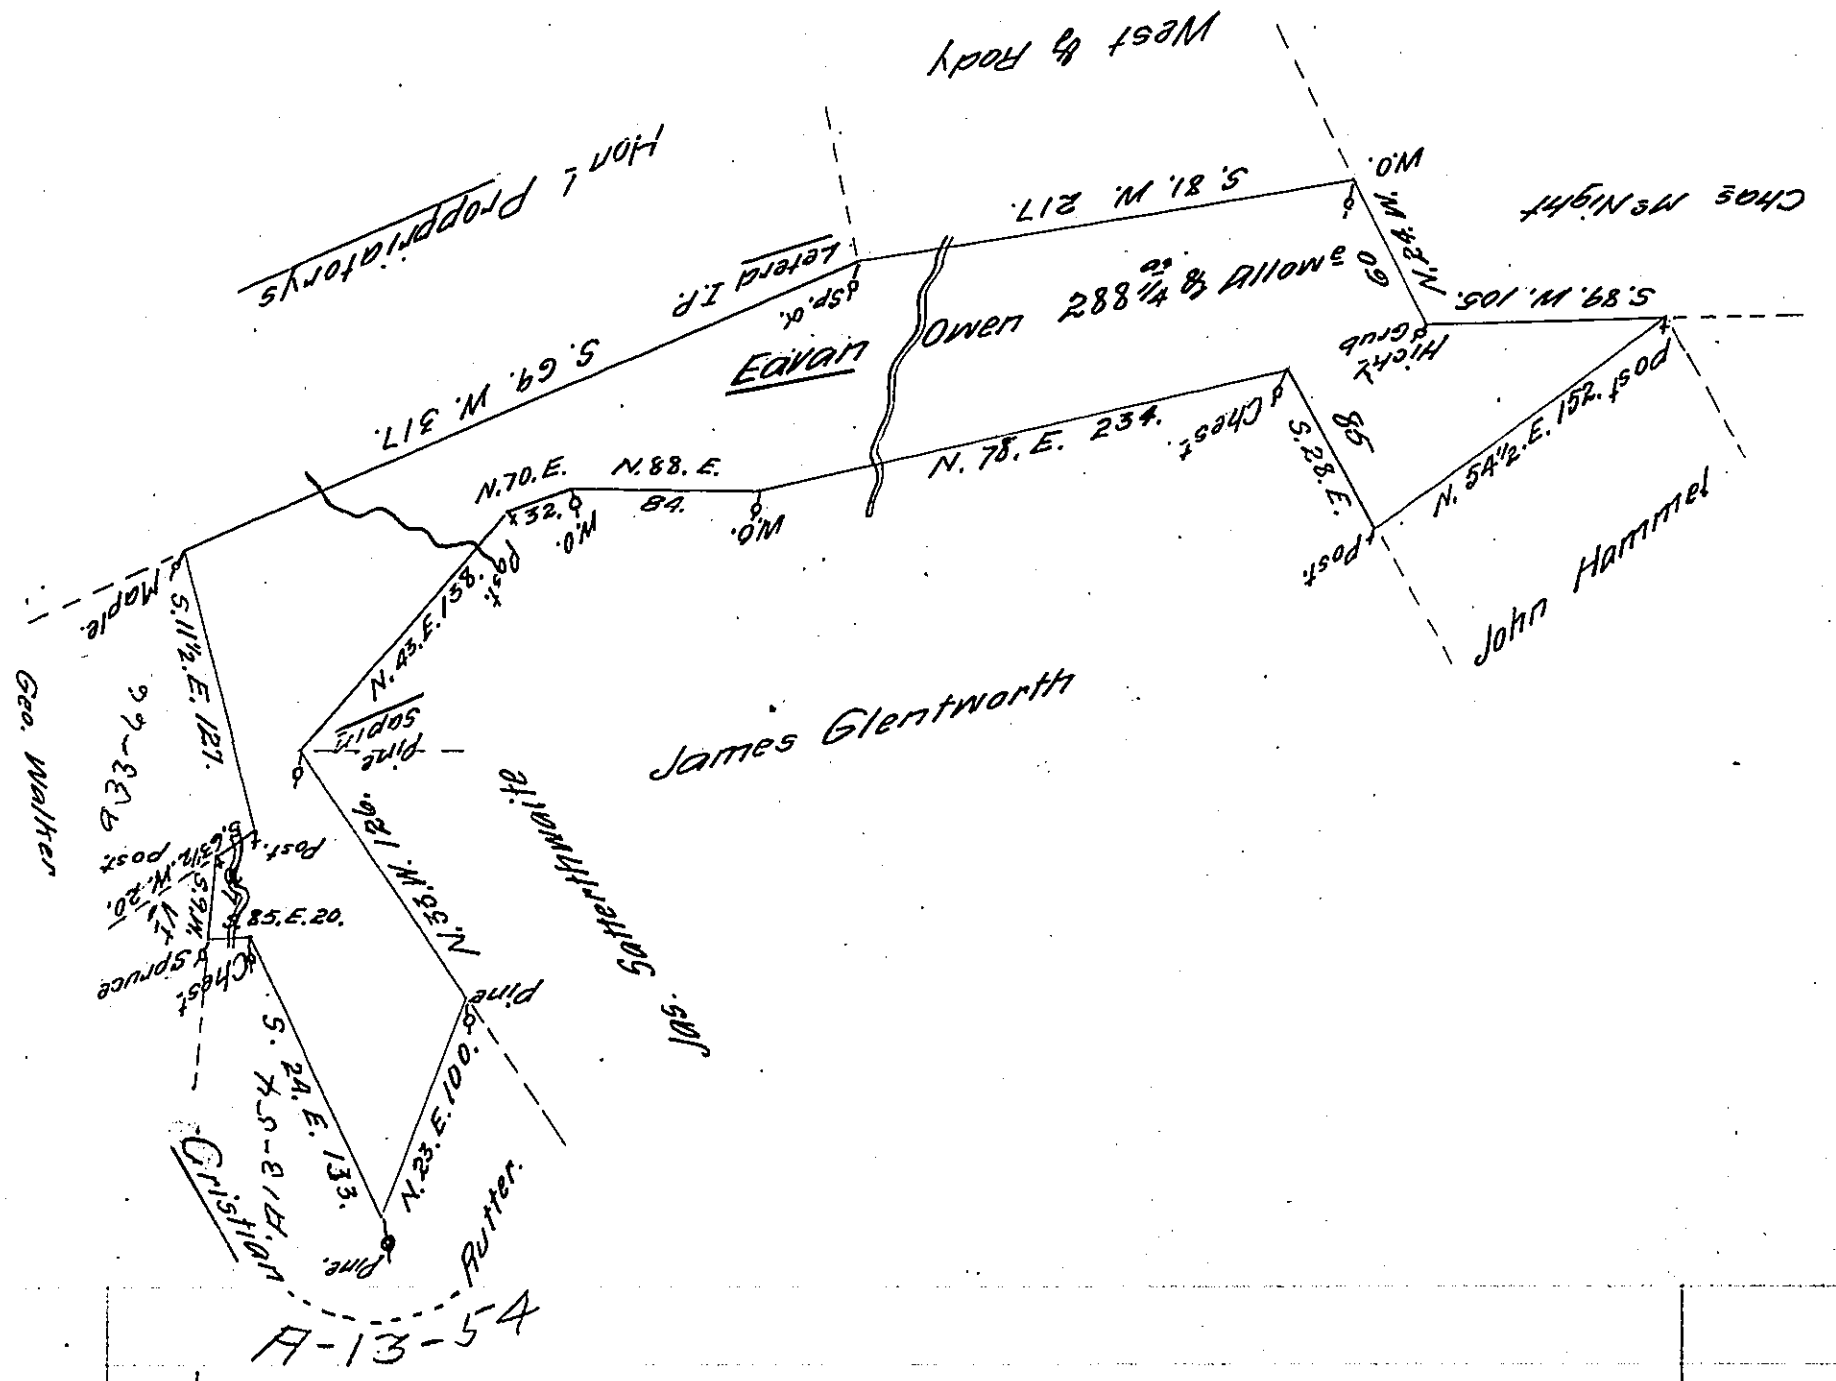

Draft of a tract of land Called _____ Situate on Nescopeck Creek Salem Township Luzerne County Containing two Hundred & Eighty Eight Acres 1/4 allow^e Surveyed for Evan Owen the 25th day of Sep^r 1793 by Virtue of a warrant dated the 18th day of June 1792

Wm Gray D.S.

Daniel Brodhead Esq^r

Surv^r Gen^l

IN TESTIMONY that the above is a copy of the original remaining on file in the Department of Internal Affairs of Pennsylvania, made conformably to an Act of Assembly approved the 16th day of February, 1833, I have hereunto set my Hand and caused the Seal of said Department to be affixed at Harrisburg, this —Fifth— day of —July— 1911.

Henry Houck

Secretary of Internal Affairs.