FORM NO. 1.

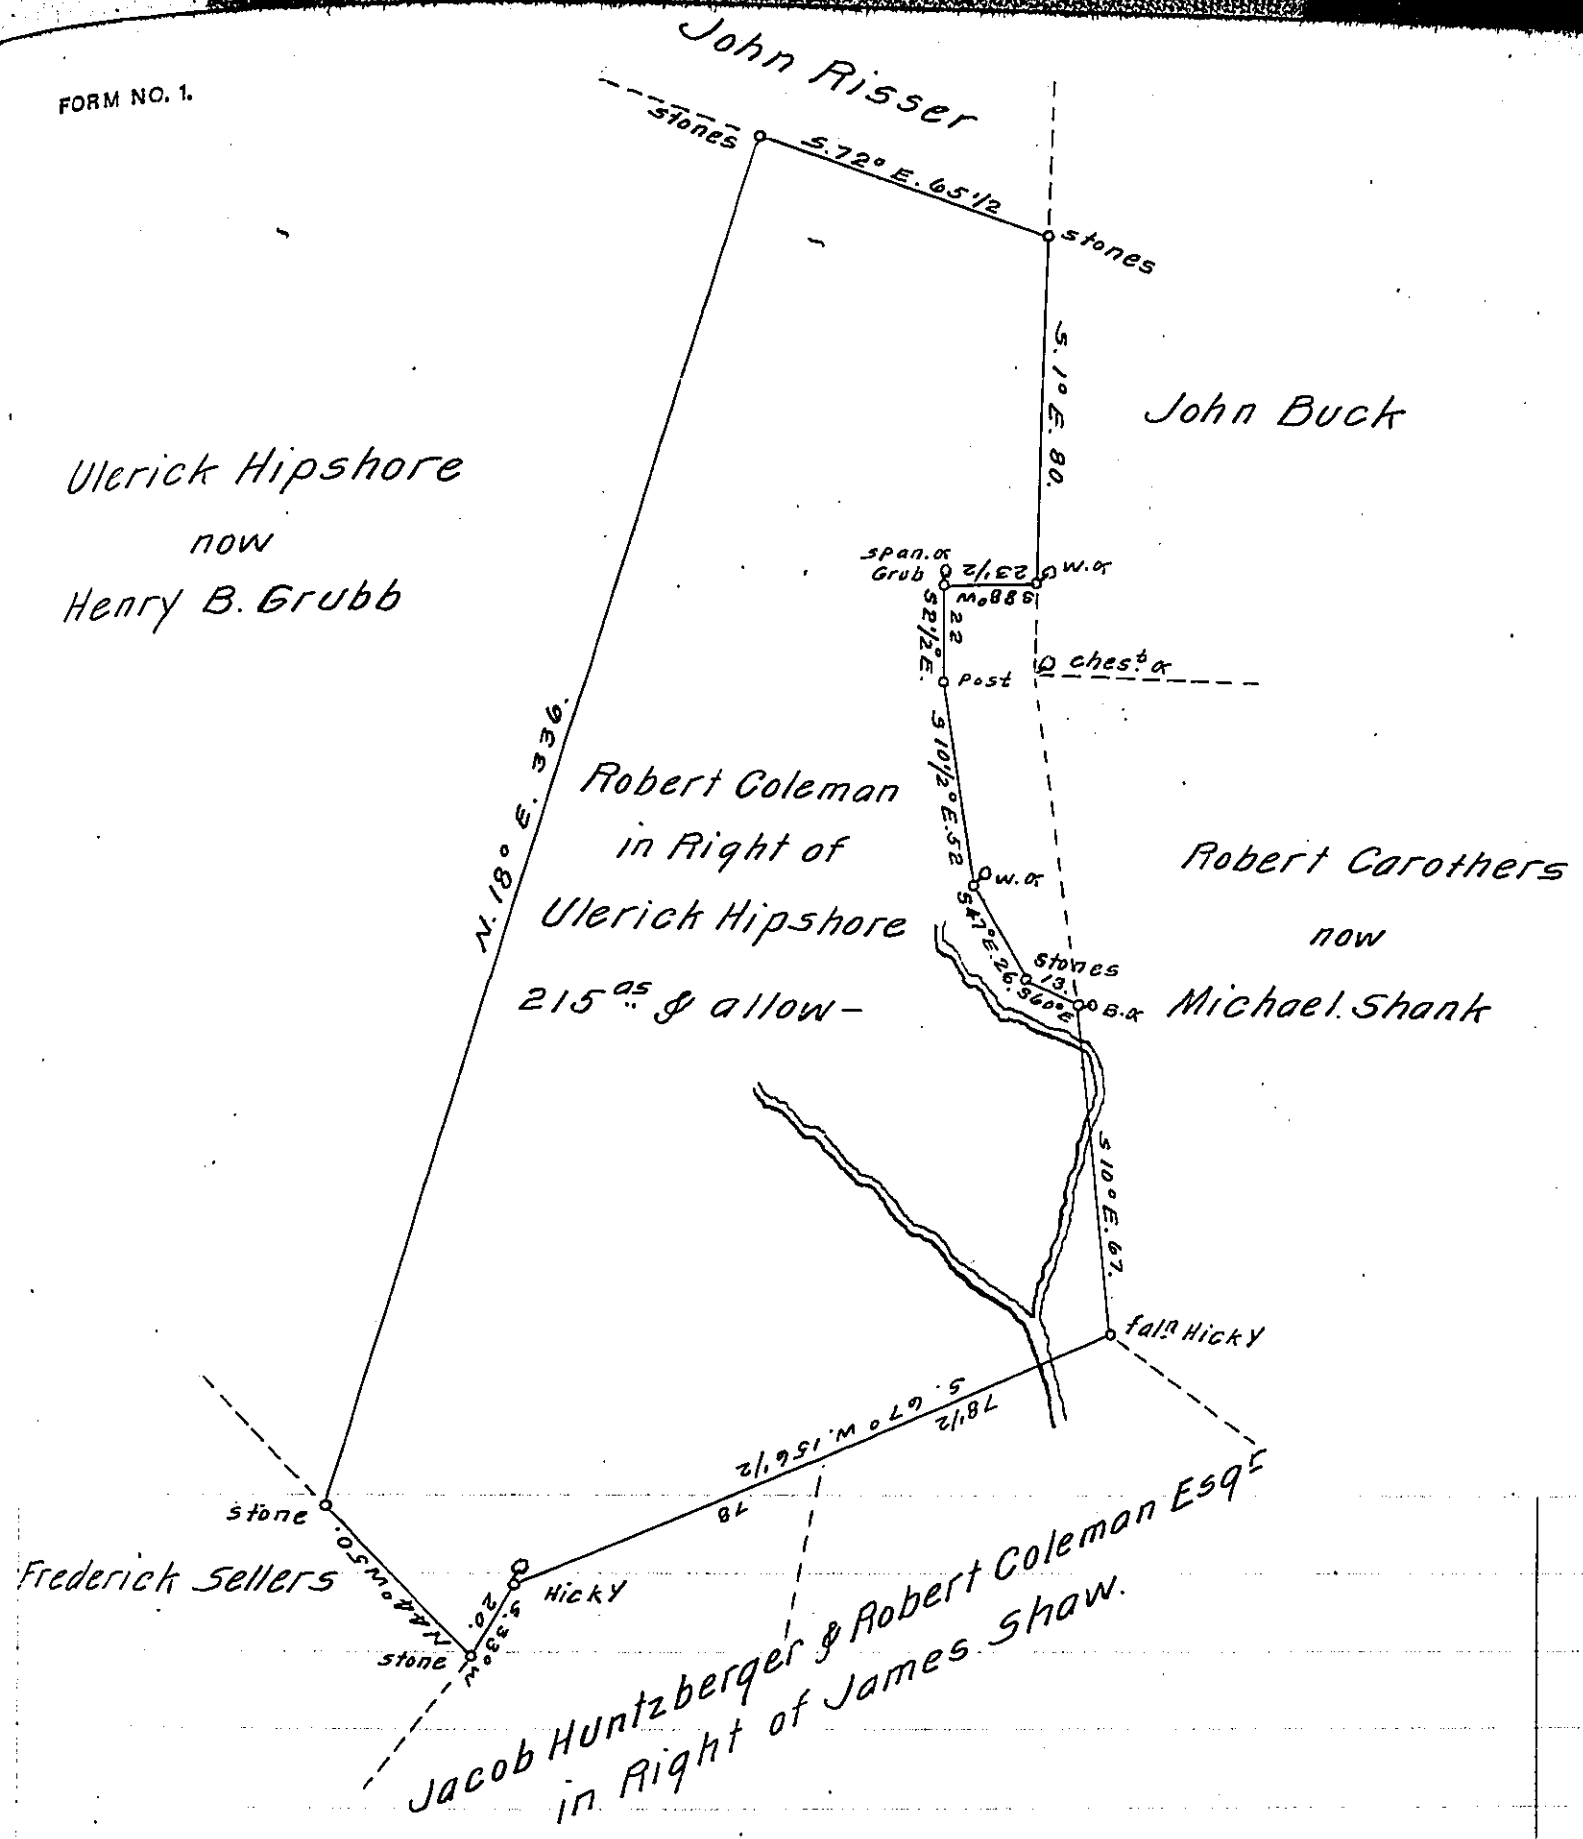

By Virtue of a Warrant dated the 26th day of October 1750. Divided off on the 3rd day of January 1806 the Above described two hundred & fifteen Acres & allow. ※ for Robert Coleman (in Right of Ulerick Hipshore) Situate in derry township Dauphin County.

Levi G. Hollingsworth D.S.

To Sam.l Cochran Esq.r
Surveyor Gen.l of Penns.a

it being p.t of 569. As.

IN TESTIMONY that the above is a copy of the original remaining on file in the Department of Internal Affairs of Pennsylvania, made conformably to an Act of Assembly approved the 16th day of February, 1833, I have hereunto set my Hand and caused the Seal of said Department to be affixed at Harrisburg, this eighth day of May 1911.

Henry Houck

Secretary of Internal Affairs.