FORM NO. 1.

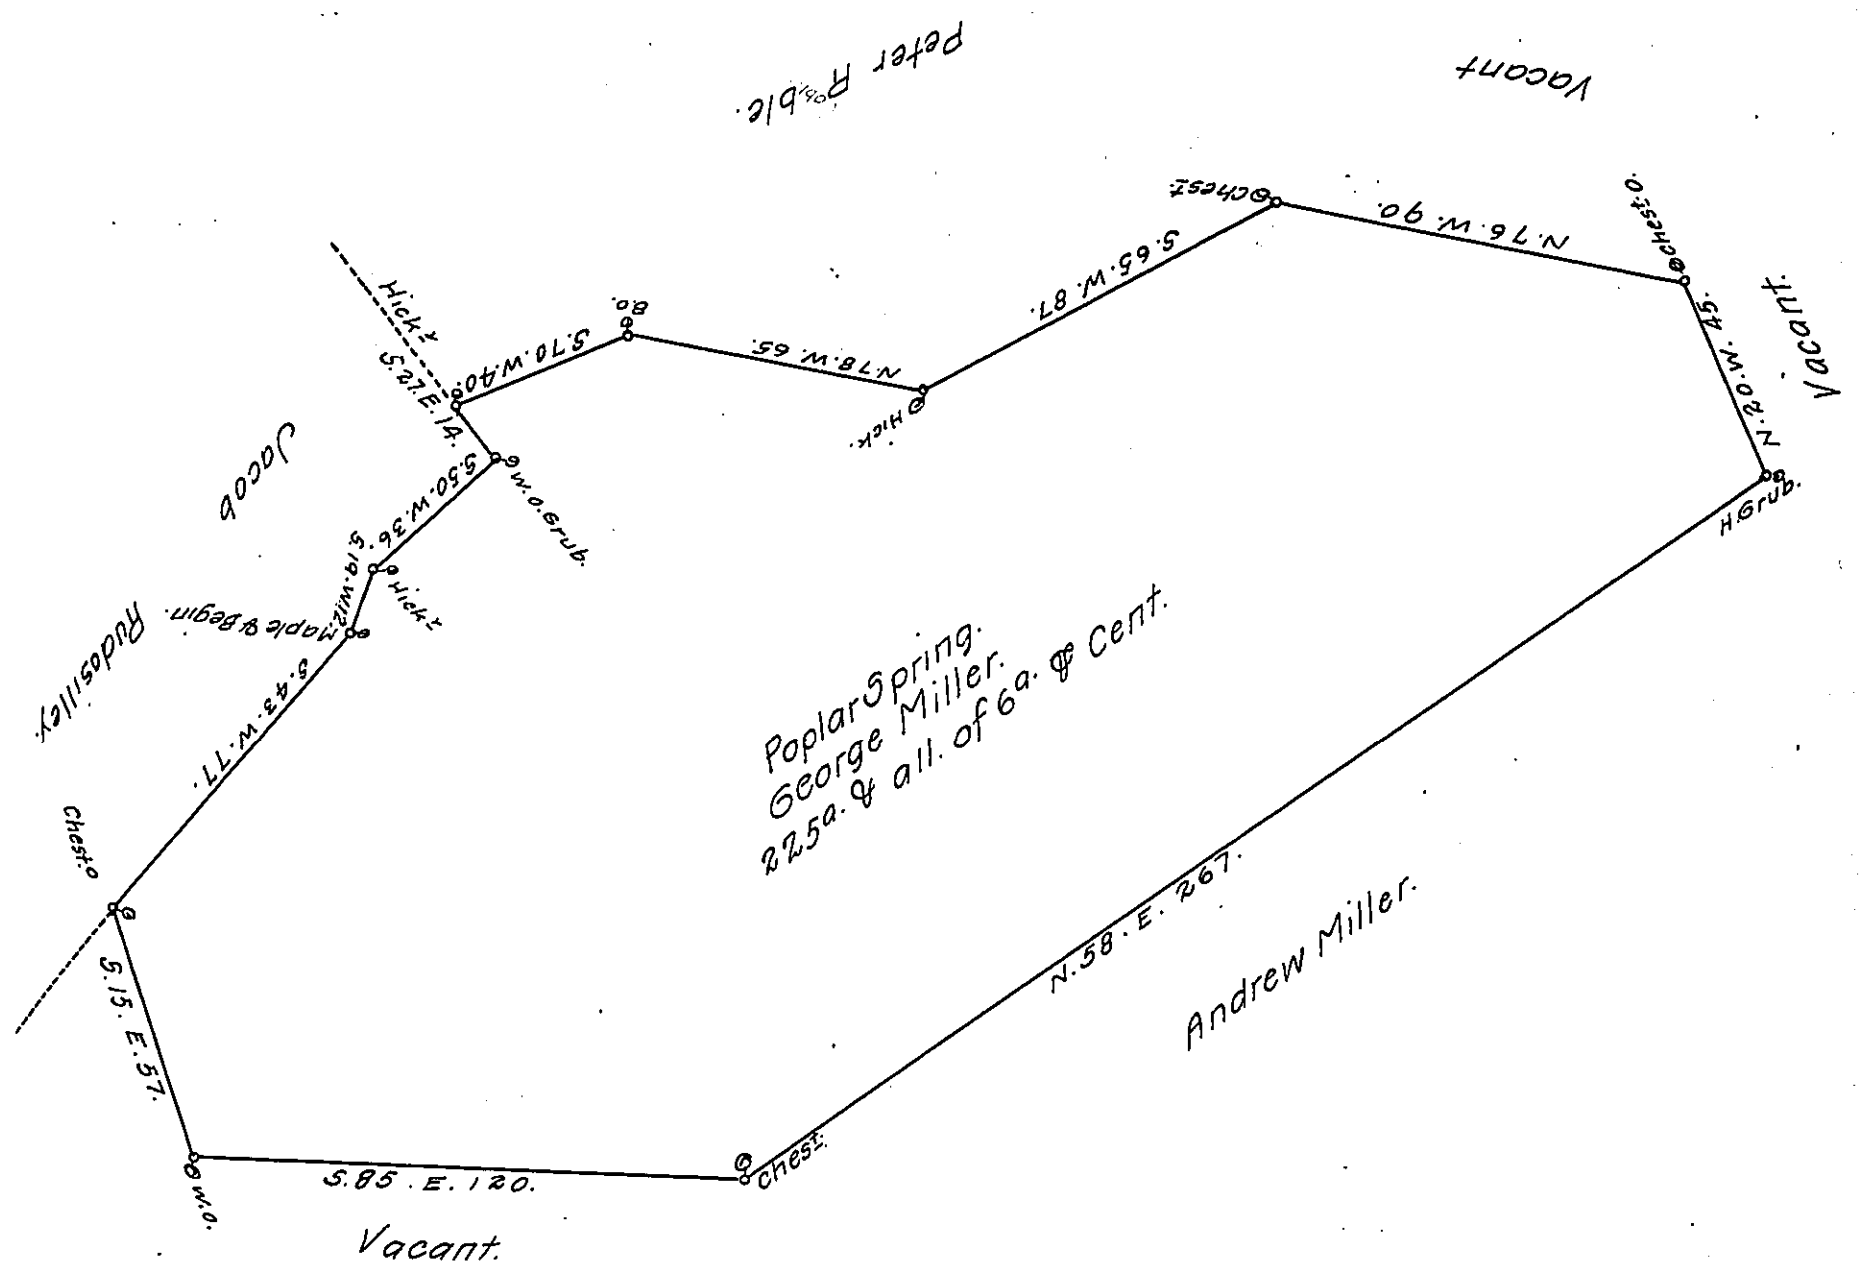

A Draught of a Tract of Land Situate in ~~York~~ Codoras Township York County Surveyed the 23d. day of the 4mo. 1767 1. In pursuance of a warrant for 100 acres Dated first of June, 1762. N.B. This was formerly Surveyed by Thomas Armor and his lines followed Improved about 10 Years.

For George Miller

To John Lukens, Esqr. Sur. Genl. ℣ Wm. Matthews, D.Sr.

IN TESTIMONY that the above is a copy of the original remaining on file in the Department of Internal Affairs of Pennsylvania, made conformably to an Act of Assembly approved the 16th day of February, 1833, I have hereunto set my Hand and caused the Seal of said Department to be affixed at Harrisburg, this twenty ninth *day of* November, 1911.

Henry Hanck,

Secretary of Internal Affairs.