FORM NO. 1.

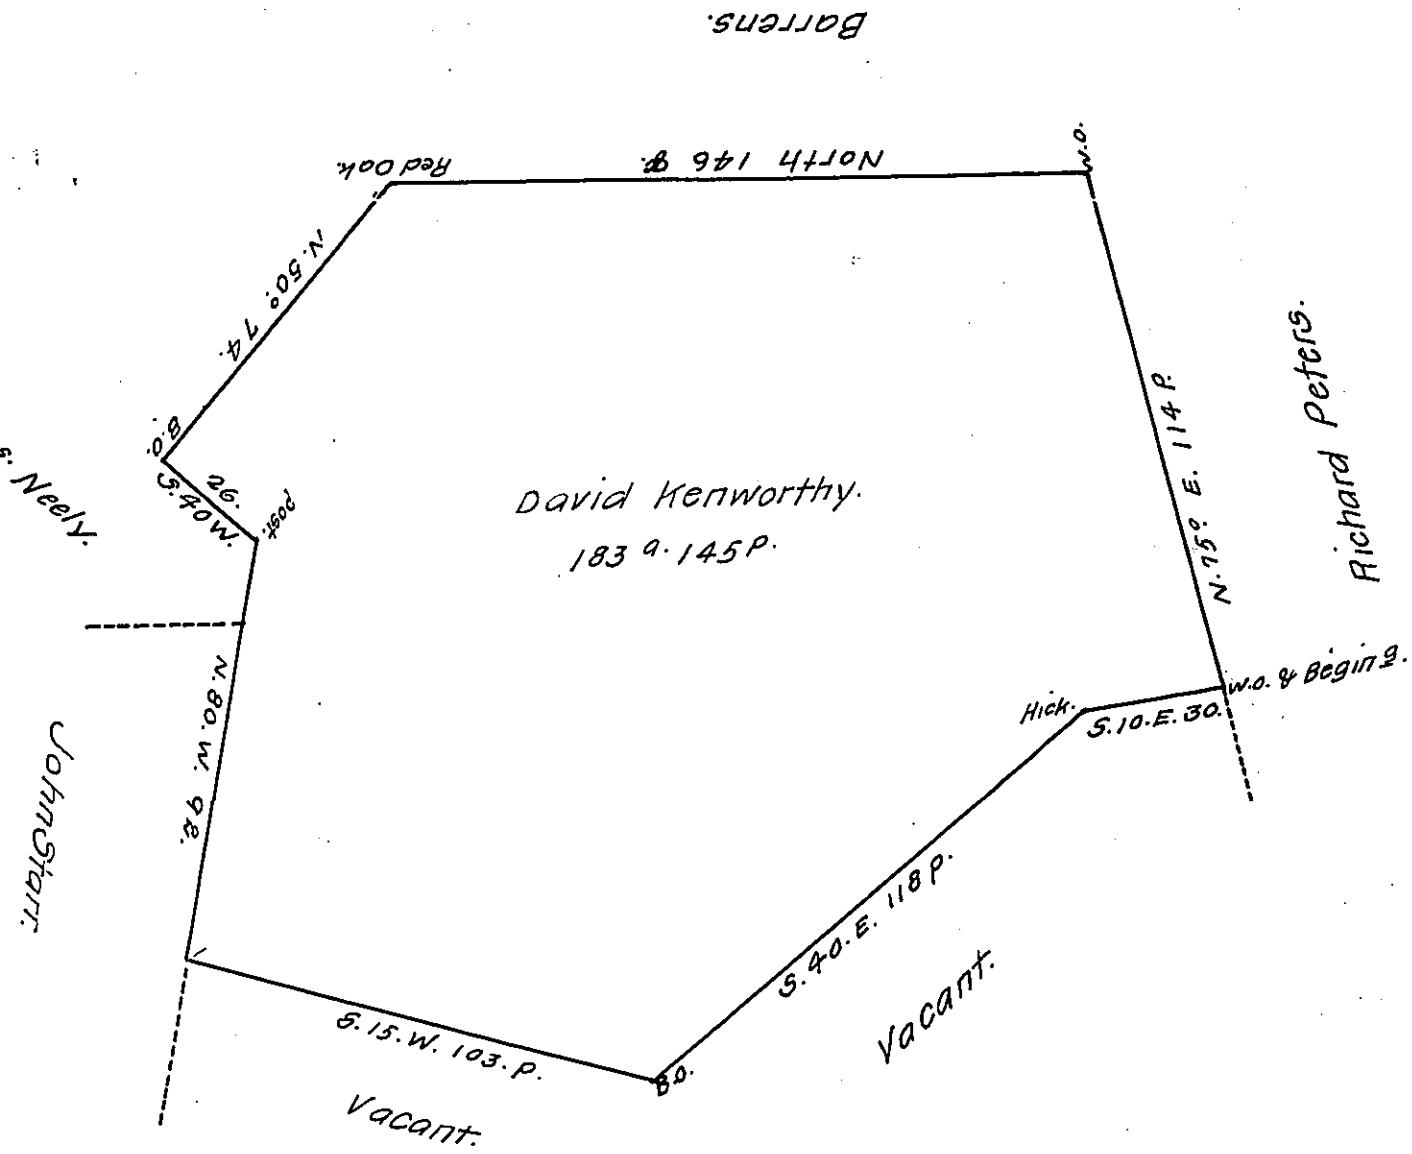

A draught of a tract of land situate in Manahan Township in the County of York, containing one hundred and eighty three acres and one hundred and forty five Perches & allowance of six acres ℔ cent for roads & highways, Survey'd the 29th. day of October. 1751 for David Kenworthy in pursuance of a warrant bearing date at Philadᵃ the 13th. day of January, 1746.

To Nicholas Scull, Esqr, S.G. ℔ Geo. Stevenson, D.S.

IN TESTIMONY that the above is a copy of the original remaining on file in the Department of Internal Affairs of Pennsylvania, made conformably to an Act of Assembly approved the 16th day of February, 1833, I have hereunto set my Hand and caused the Seal of said Department to be affixed at Harrisburg, this twenty third day of January, 1912.

Henry Houck,

Secretary of Internal Affairs.