FORM NO. 1.

Q 49-68

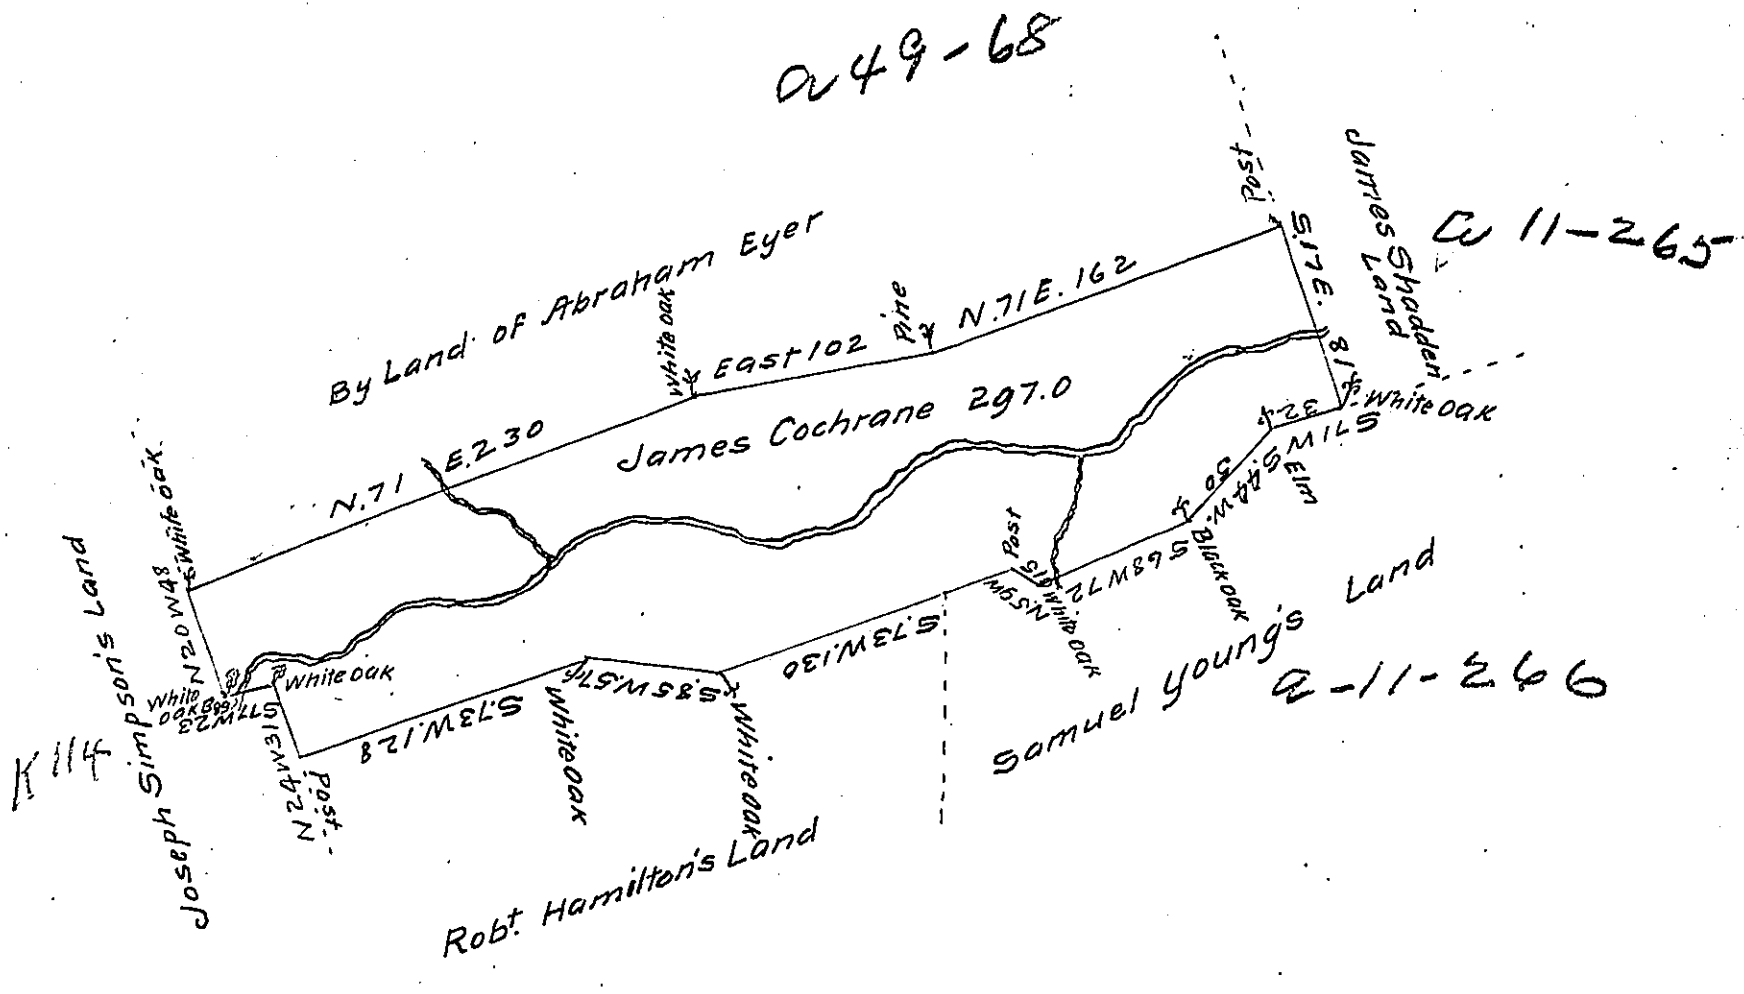

The Draught of a tract of Land called "Dry Valley Garden" situate in Buffaloe Township in the County of Northumberland containing Two hundred ninety ~~three~~ Seven acres ~~[illegible]~~ with the usual allowance of six acres per Ct. for Roods.

Surveyed the 20th day of December Anno Dom: 1769 in pursuance of an order of Survey to James Cochrane bearing date at Philad.a the 3d day of April Anno Dom 1769 and No. 1584

To John Lukens Esq SG. of Pennsylvania } p Wm Maclay D.S

N.B. There is a former Return received in the office in pursuance of the above order both Draughts contain the same Land, at least this one contains all was included in the former one and near 44 acres more which were added at the request of the owner. W.M.

IN TESTIMONY that the above is a copy of the original remaining on file in the Department of Internal Affairs of Pennsylvania, made conformably to an Act of Assembly approved the 16th day of February, 1833, I have hereunto set my Hand and caused the Seal of said Department to be affixed at Harrisburg, this Eighteenth *day of* July *1911*

Henry Houck

Secretary of Internal Affairs.