FORM No. 1.

A. 11.310
Lowry
Edward

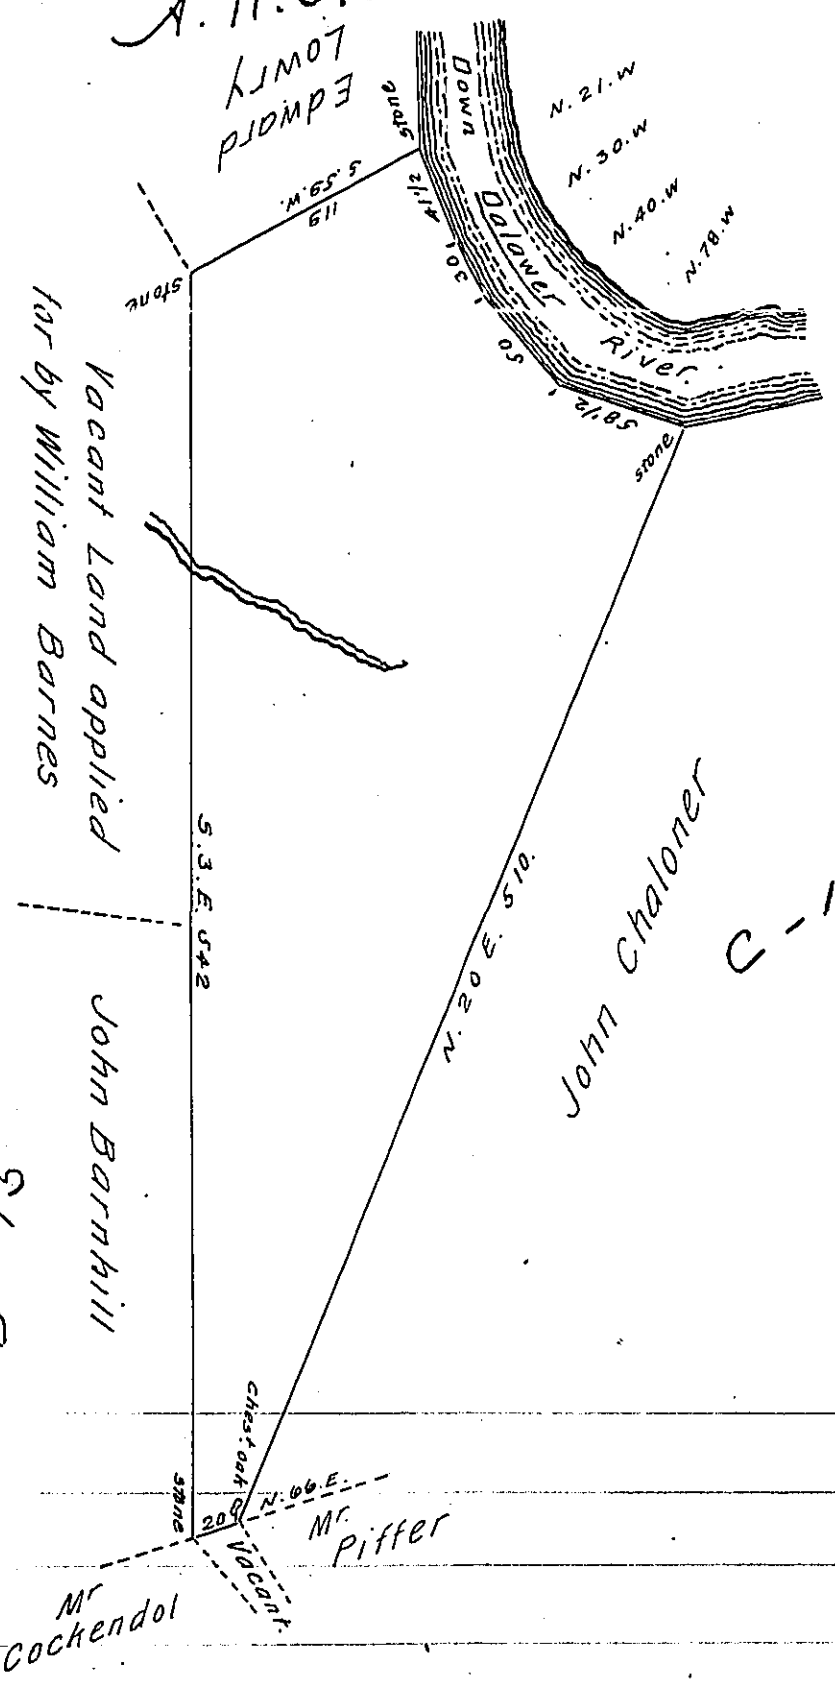

By Virtue of a Warrant dated the 22 day of August 1793. Surveyd the 10 day of November 1794 to John Gordon the above described Tract of land situate in Lower Smithfield Township Northampton County Containing four hundred and Seven Acres one hundred and two perches and the allowance of Six per Cent &c

& Geo. Palmer, D.S.

To Daniel Brodhead Esqr
Surveyor Generall

IN TESTIMONY that the above is a copy of the original remaining on file in the Department of Internal Affairs of Pennsylvania, made conformably to an Act of Assembly approved the 16th day of February, 1833, I have hereunto set my Hand and caused the Seal of said Department to be affixed at Harrisburg, this twenty eighth day of July 1910.

Henry Houck

Secretary of Internal Affairs.