FORM No. 1.

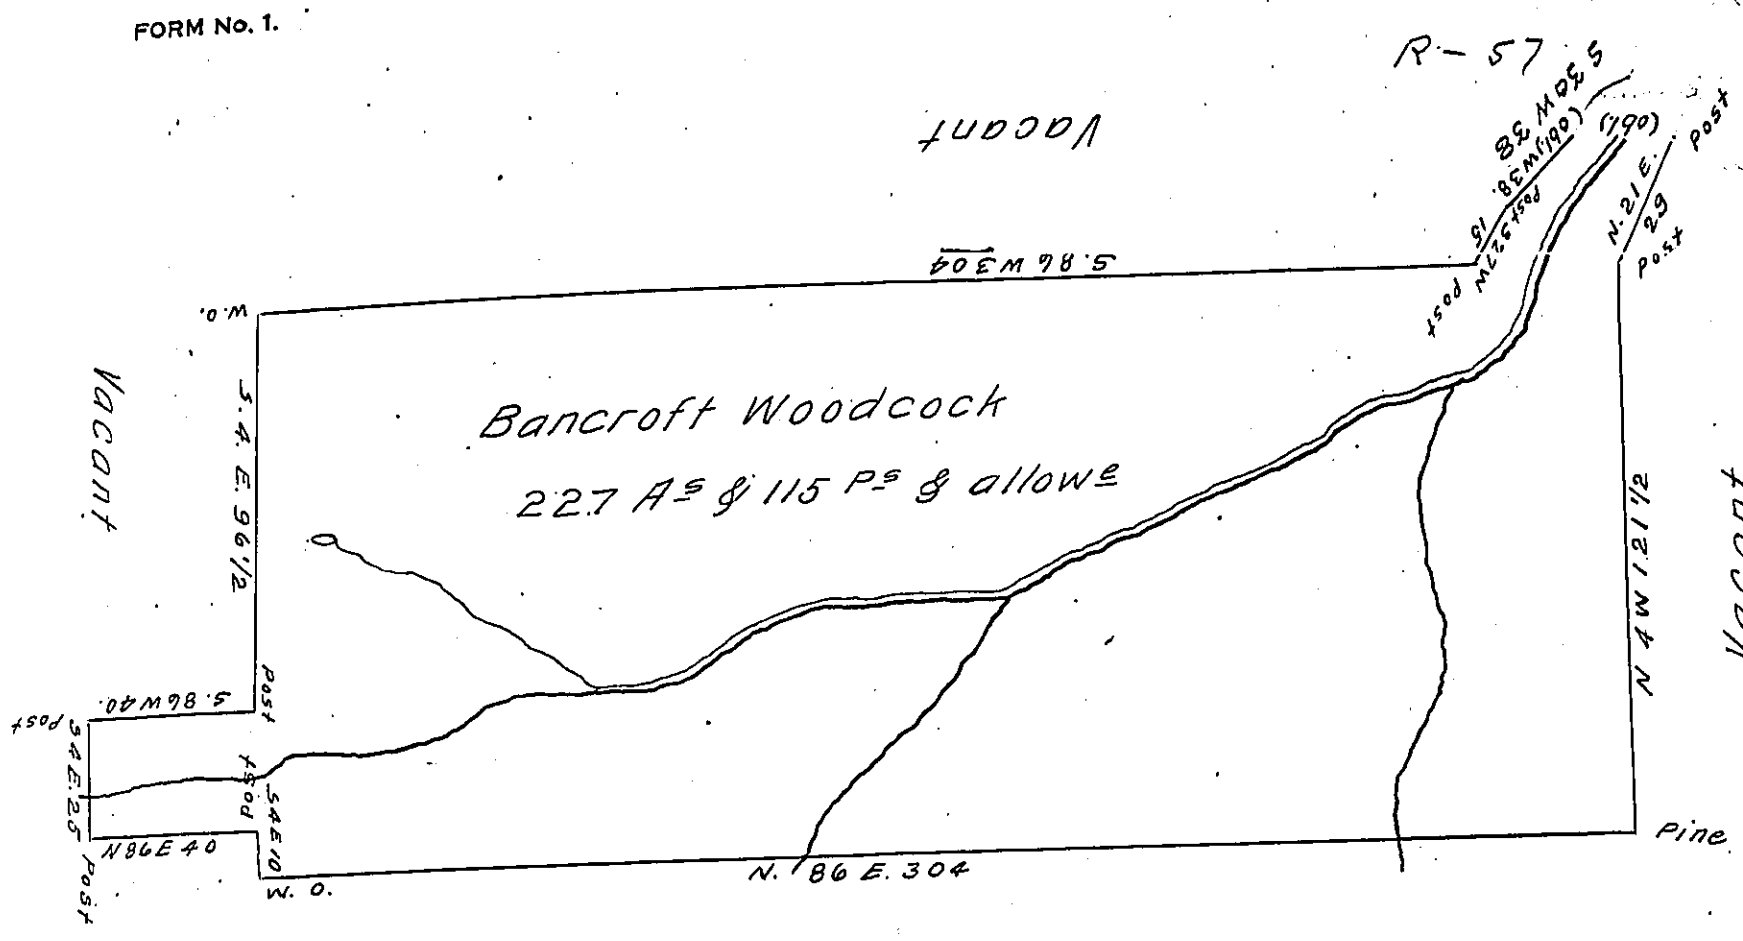

Sideling Hill

Situated on Sideling Hill Creek on the West Side of Sideling Hill about — one Mile above the Old Path which leads to Bostian Shopes Mill in the County of Bedford. Containing Two hundred and twenty Seven Acres & 115 ps with the Usual Allowance of Six pr Cent for Roads & Surveyed for Bancroft Woodcock the 25th Day of January 1792. In pursuance of a Warrant for 200 as Dated September 30th 1791.

To Daniel Brodhead Esqr S.G.

IN TESTIMONY that the above is a copy of the original remaining on file in the Department of Internal Affairs of Pennsylvania, made conformably to an Act of Assembly approved the 16th day of February, 1833, I have hereunto set my Hand and caused the Seal of said Department to be affixed at Harrisburg, this twenty third day of December 1910.

Henry Houck

Secretary of Internal Affairs.