FORM NO. 1.

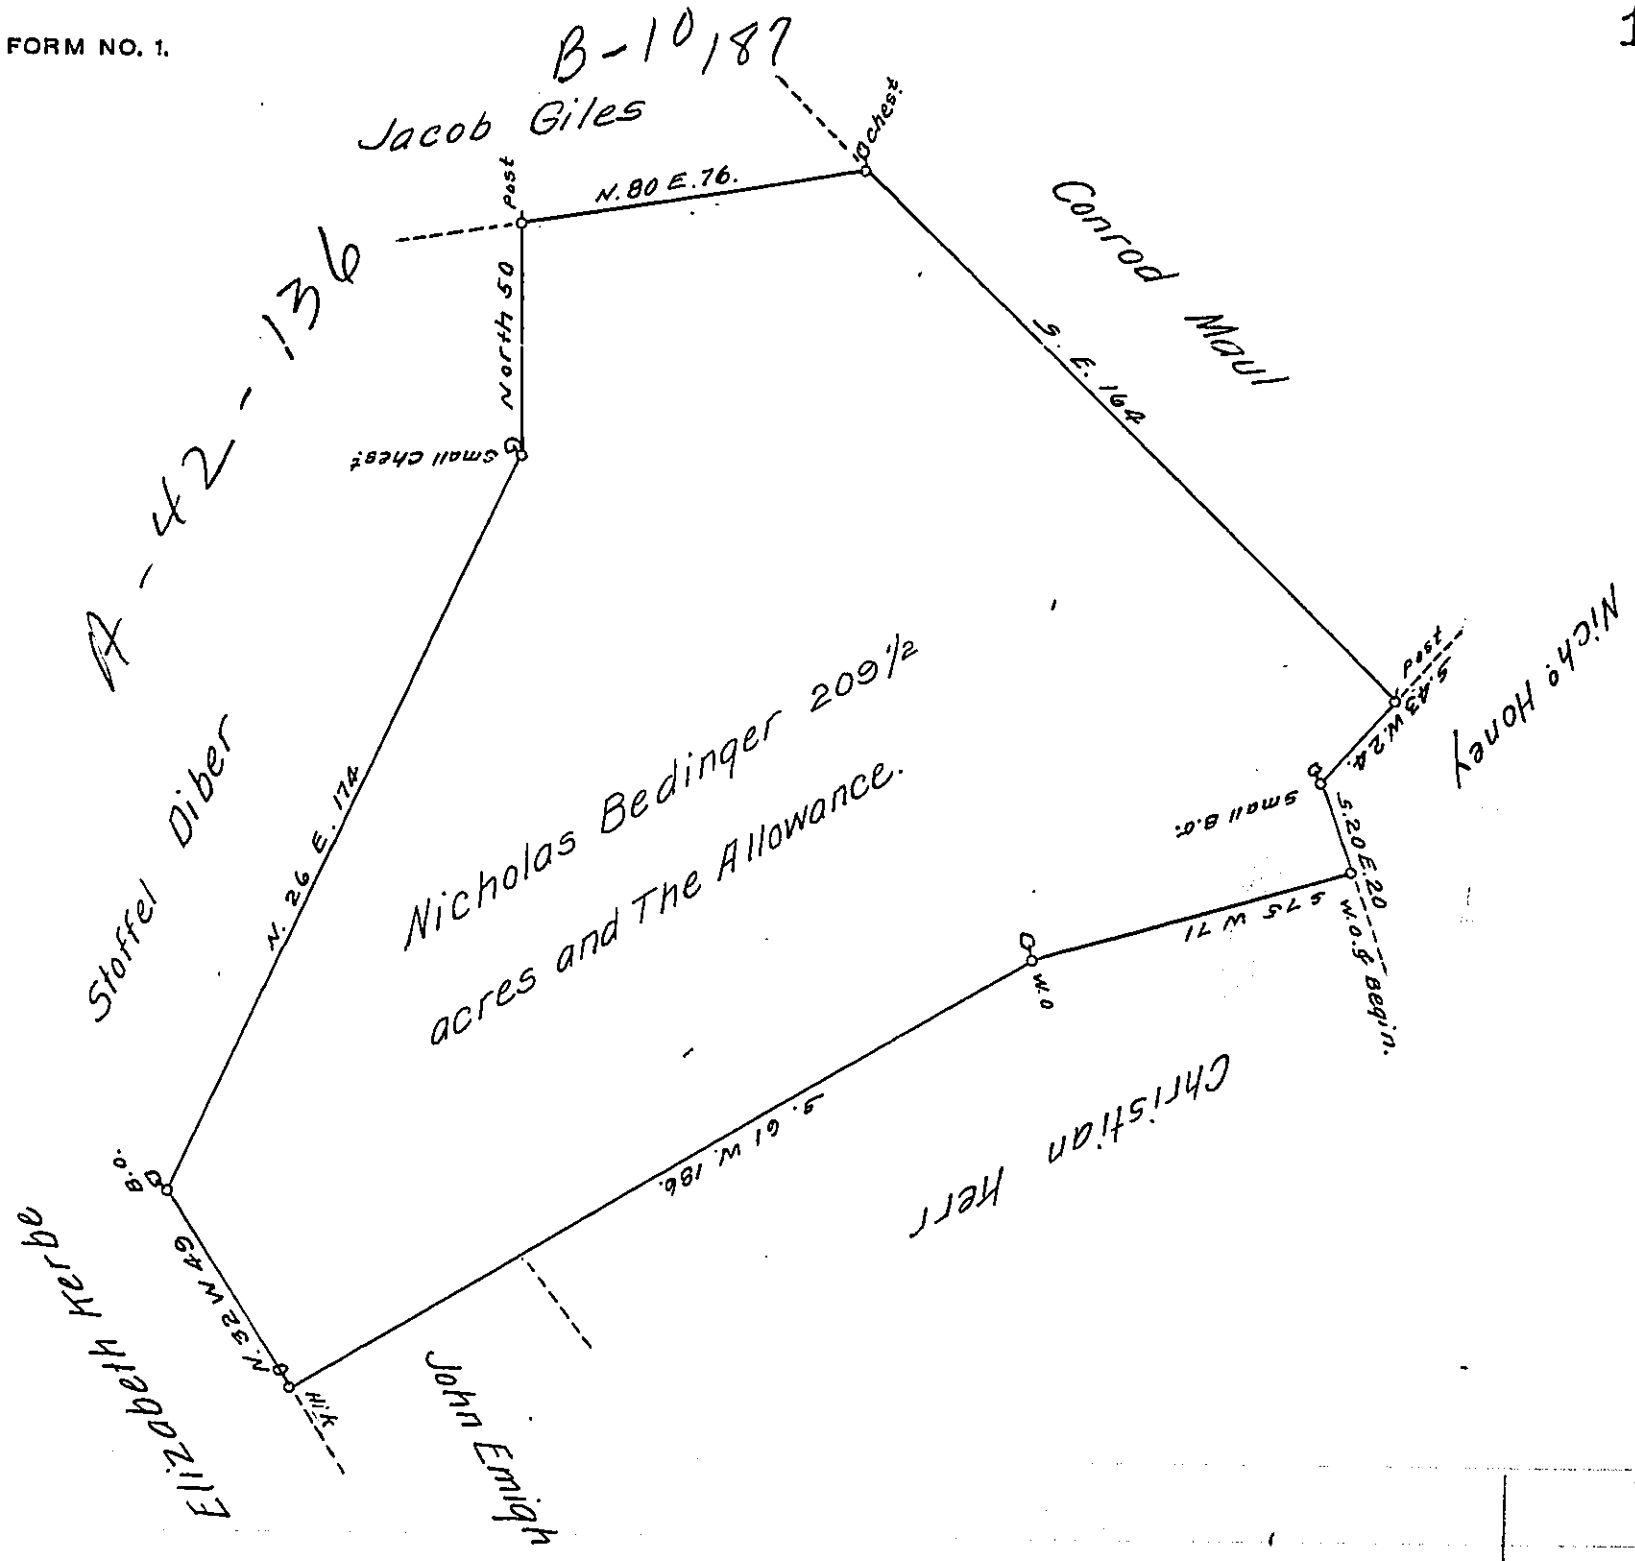

A Draught of a Tract of Land Situate in Manheim Township in the County of York containing two Hundred & nine Acres and an half, and the Allowance of Six Acres ℔ Cent for Roads and Highways. Surveyed for Nich° Bedinger in trust for the Heirs (obl.) the 11th day of September 1759. in Pursuance of a Warrant bearing date the 18th Day of June 1759.

To Nicholas Scull Esqr
Surveyor Gen^r!

℔ Geo. Stevenson Dy. S^r

IN TESTIMONY that the above is a copy of the original remaining on file in the Department of Internal Affairs of Pennsylvania, made conformably to an Act of Assembly approved the 16th day of February, 1833, I have hereunto set my Hand and caused the Seal of said Department to be affixed at Harrisburg, this twenty first day of June 1911.

Henry Houck

Secretary of Internal Affairs.