FORM NO. 1.

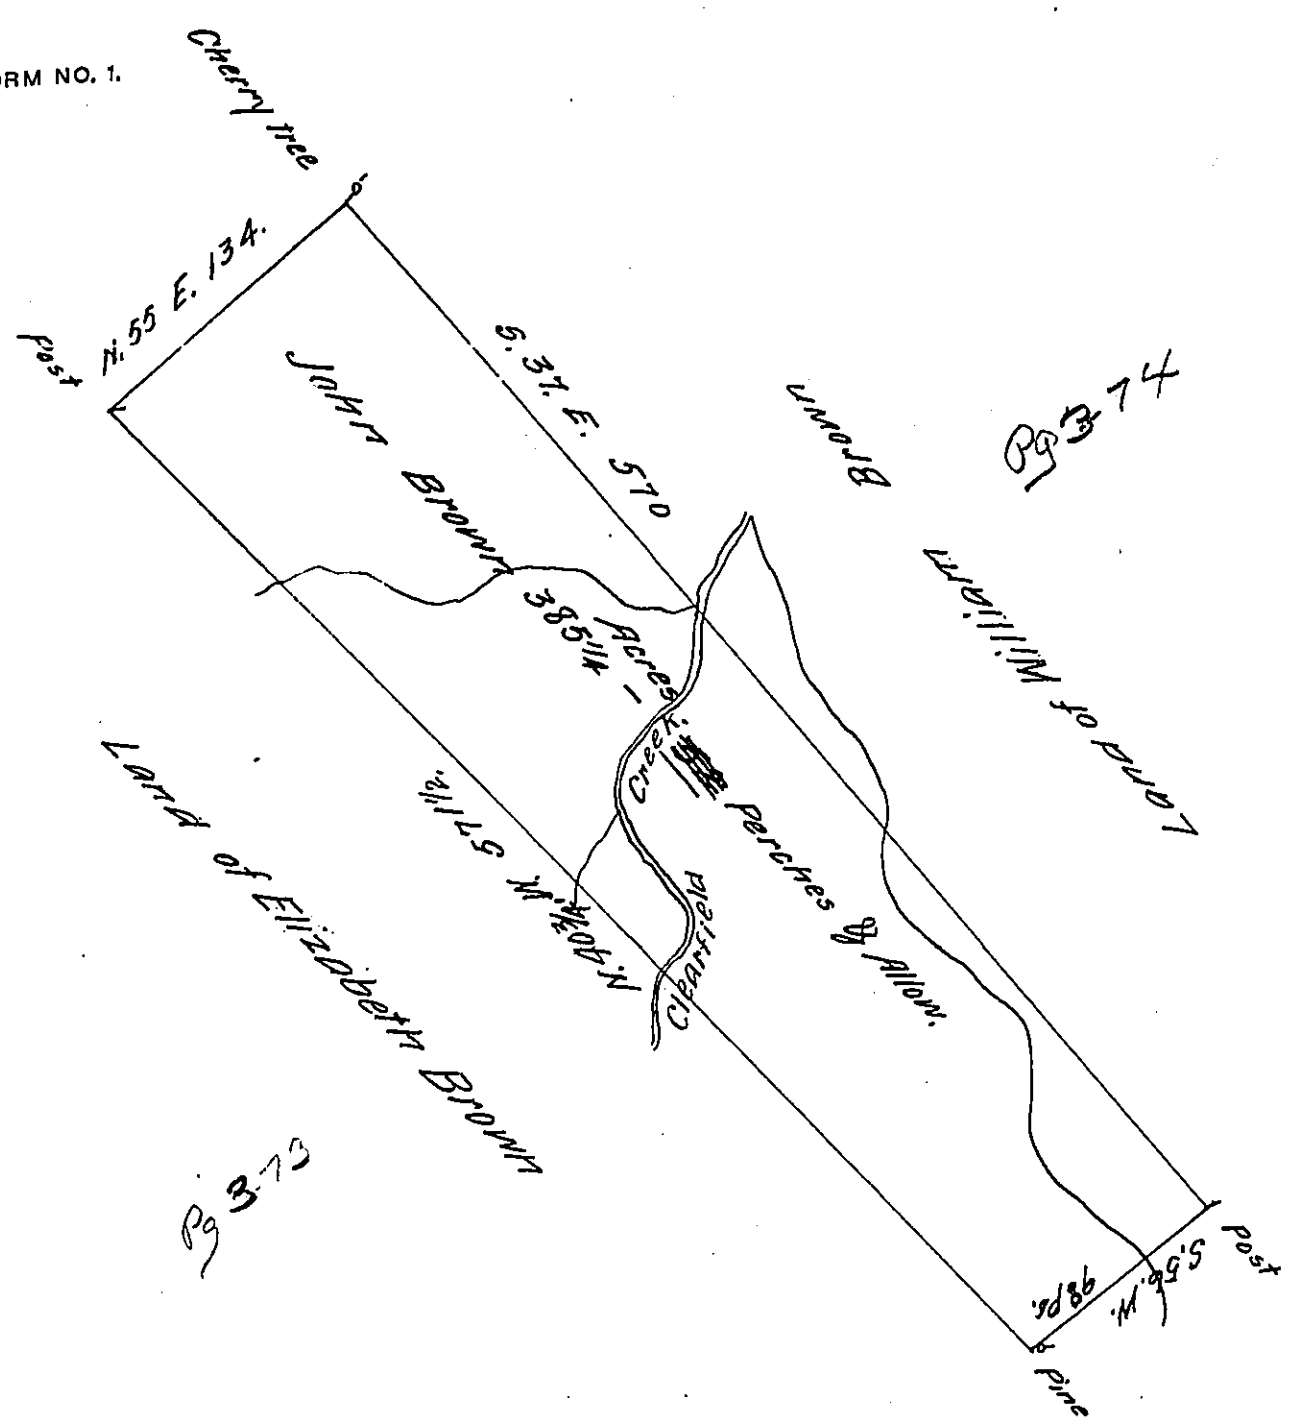

A Draught of a tract of land Situate on Clearfield Creek in Bedford County Containing Three hundred & eighty five acres. fifty two perches & the Usual allowance of six pr. Cent. for roads &c^a. Surveyed for John Brown the 10th Novr. 1784. In Pursuance of a Warrant from his excellency the president of the supreme executive council, Dated at Philad^a July the 1st 1784.

Pr George Woods

To John Lukens Esqr S. G.

D. S.

IN TESTIMONY that the above is a copy of the original remaining on file in the Department of Internal Affairs of Pennsylvania, made conformably to an Act of Assembly approved the 16th day of February, 1833, I have hereunto set my Hand and caused the Seal of said Department to be affixed at Harrisburg, this fifteenth day of November 1911.

Henry Houck.

Secretary of Internal Affairs.