FORM NO. 1.

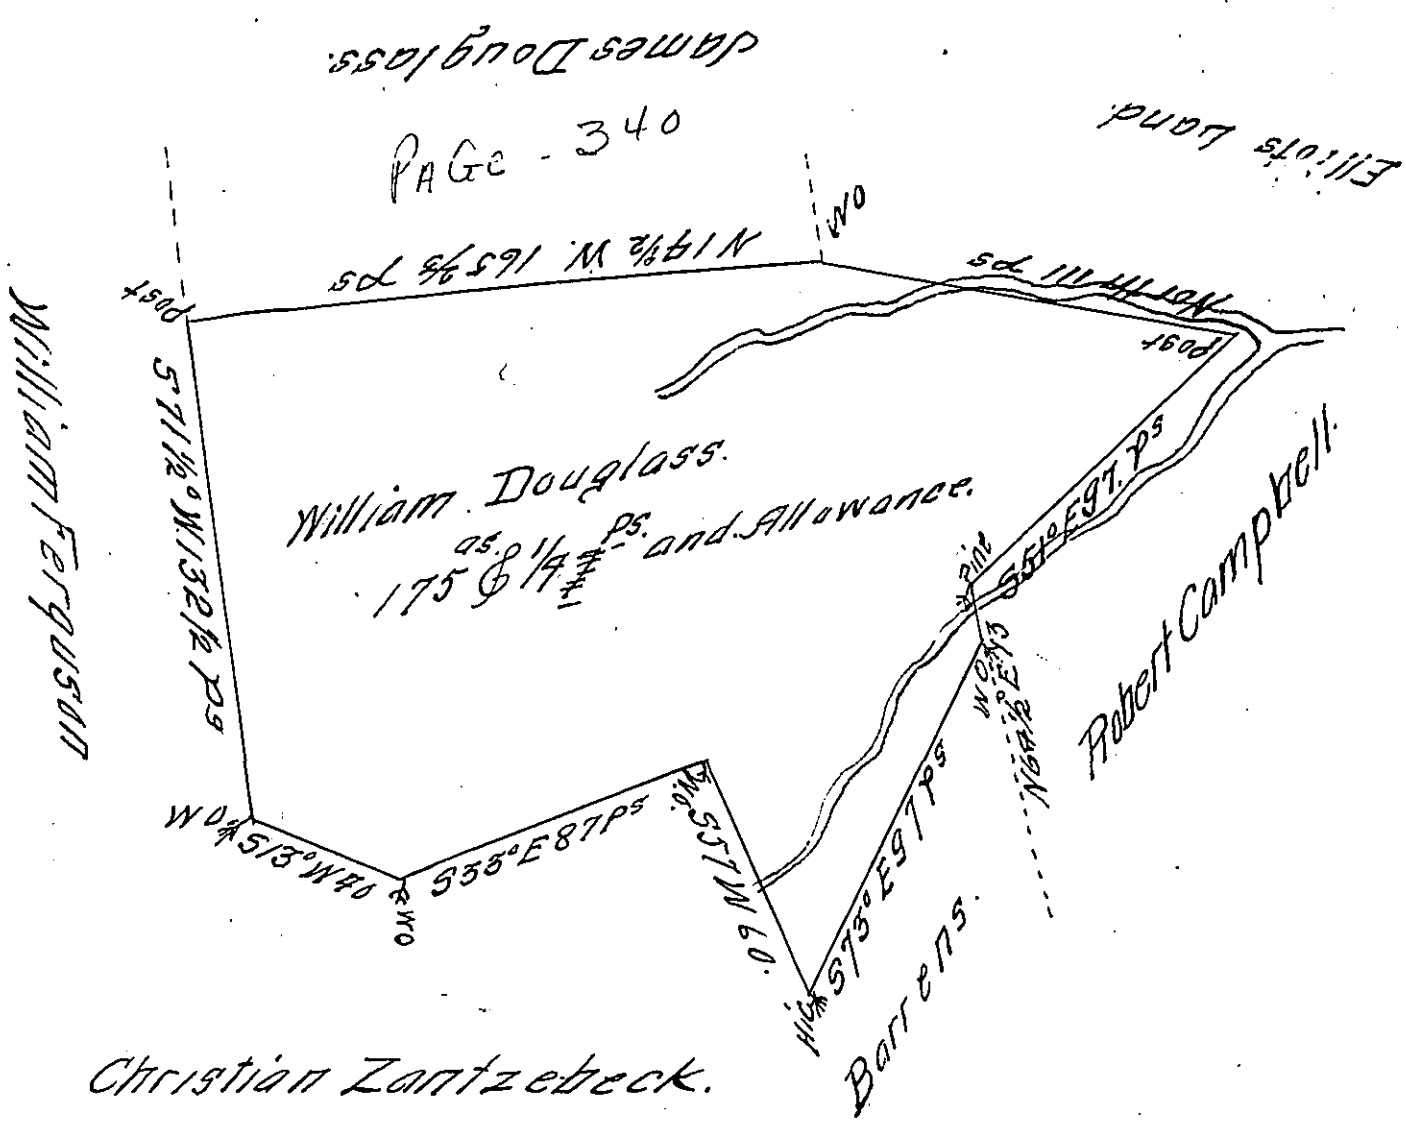

A Draught of a Tract of Land Situate in Middleton Township Comberland County Containing One Hundred and Seventy five Acres and Forty seven perches and the usual Allowance of six Pcent for Roads Surveyed for William Douglass the 30th Day of April 1768 in Pursuance of an Order of Survey Dated March 2nd, 1767 N°2939.

To John Lukens Esqr. Surveyor General.

John Armstrong D.S.

IN TESTIMONY that the above is a copy of the original remaining on file in the Department of Internal Affairs of Pennsylvania, made conformably to an Act of Assembly approved the 16th day of February, 1833, I have hereunto set my Hand and caused the Seal of said Department to be affixed at Harrisburg, this Seventh day of December 1911

Henry Houck.

Secretary of Internal Affairs.