FORM NO. 1.

396

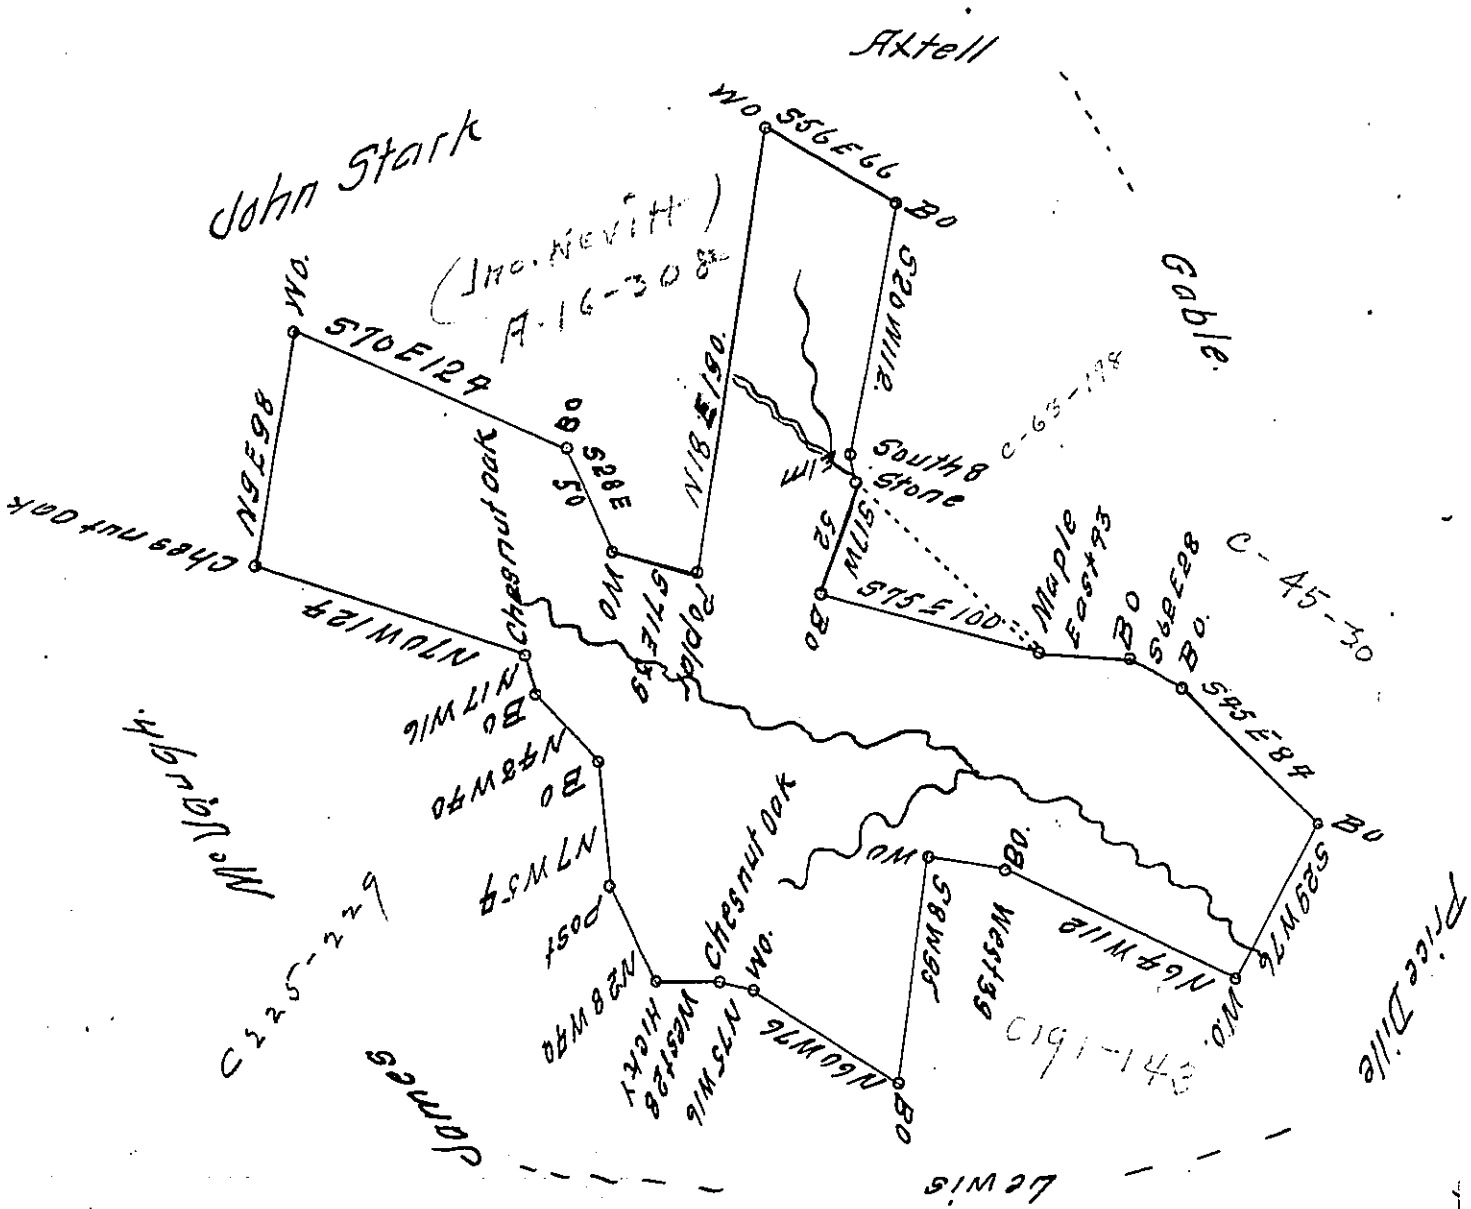

The above is a Draft of a Survey Made March 5th 1793 in pursuance of a Warrant Granted to John Dixson on the 28th day of Aug 1792 Situate on the oblers of ten Mile Creek in the County of Washington Containing 389½ Acres and allow of 6 Pr Cent Called Sanders Cove.

Daniel Brodhead. Esq^r SG

Jn^o Hoge. D.S.

IN TESTIMONY that the above is a copy of the original remaining on file in the Department of Internal Affairs of Pennsylvania, made conformably to an Act of Assembly approved the 16th day of February, 1833, I have hereunto set my Hand and caused the Seal of said Department to be affixed at Harrisburg, this Sixteenth day of January 1912

Henry Houck.

Secretary of Internal Affairs.