FORM NO. 1.

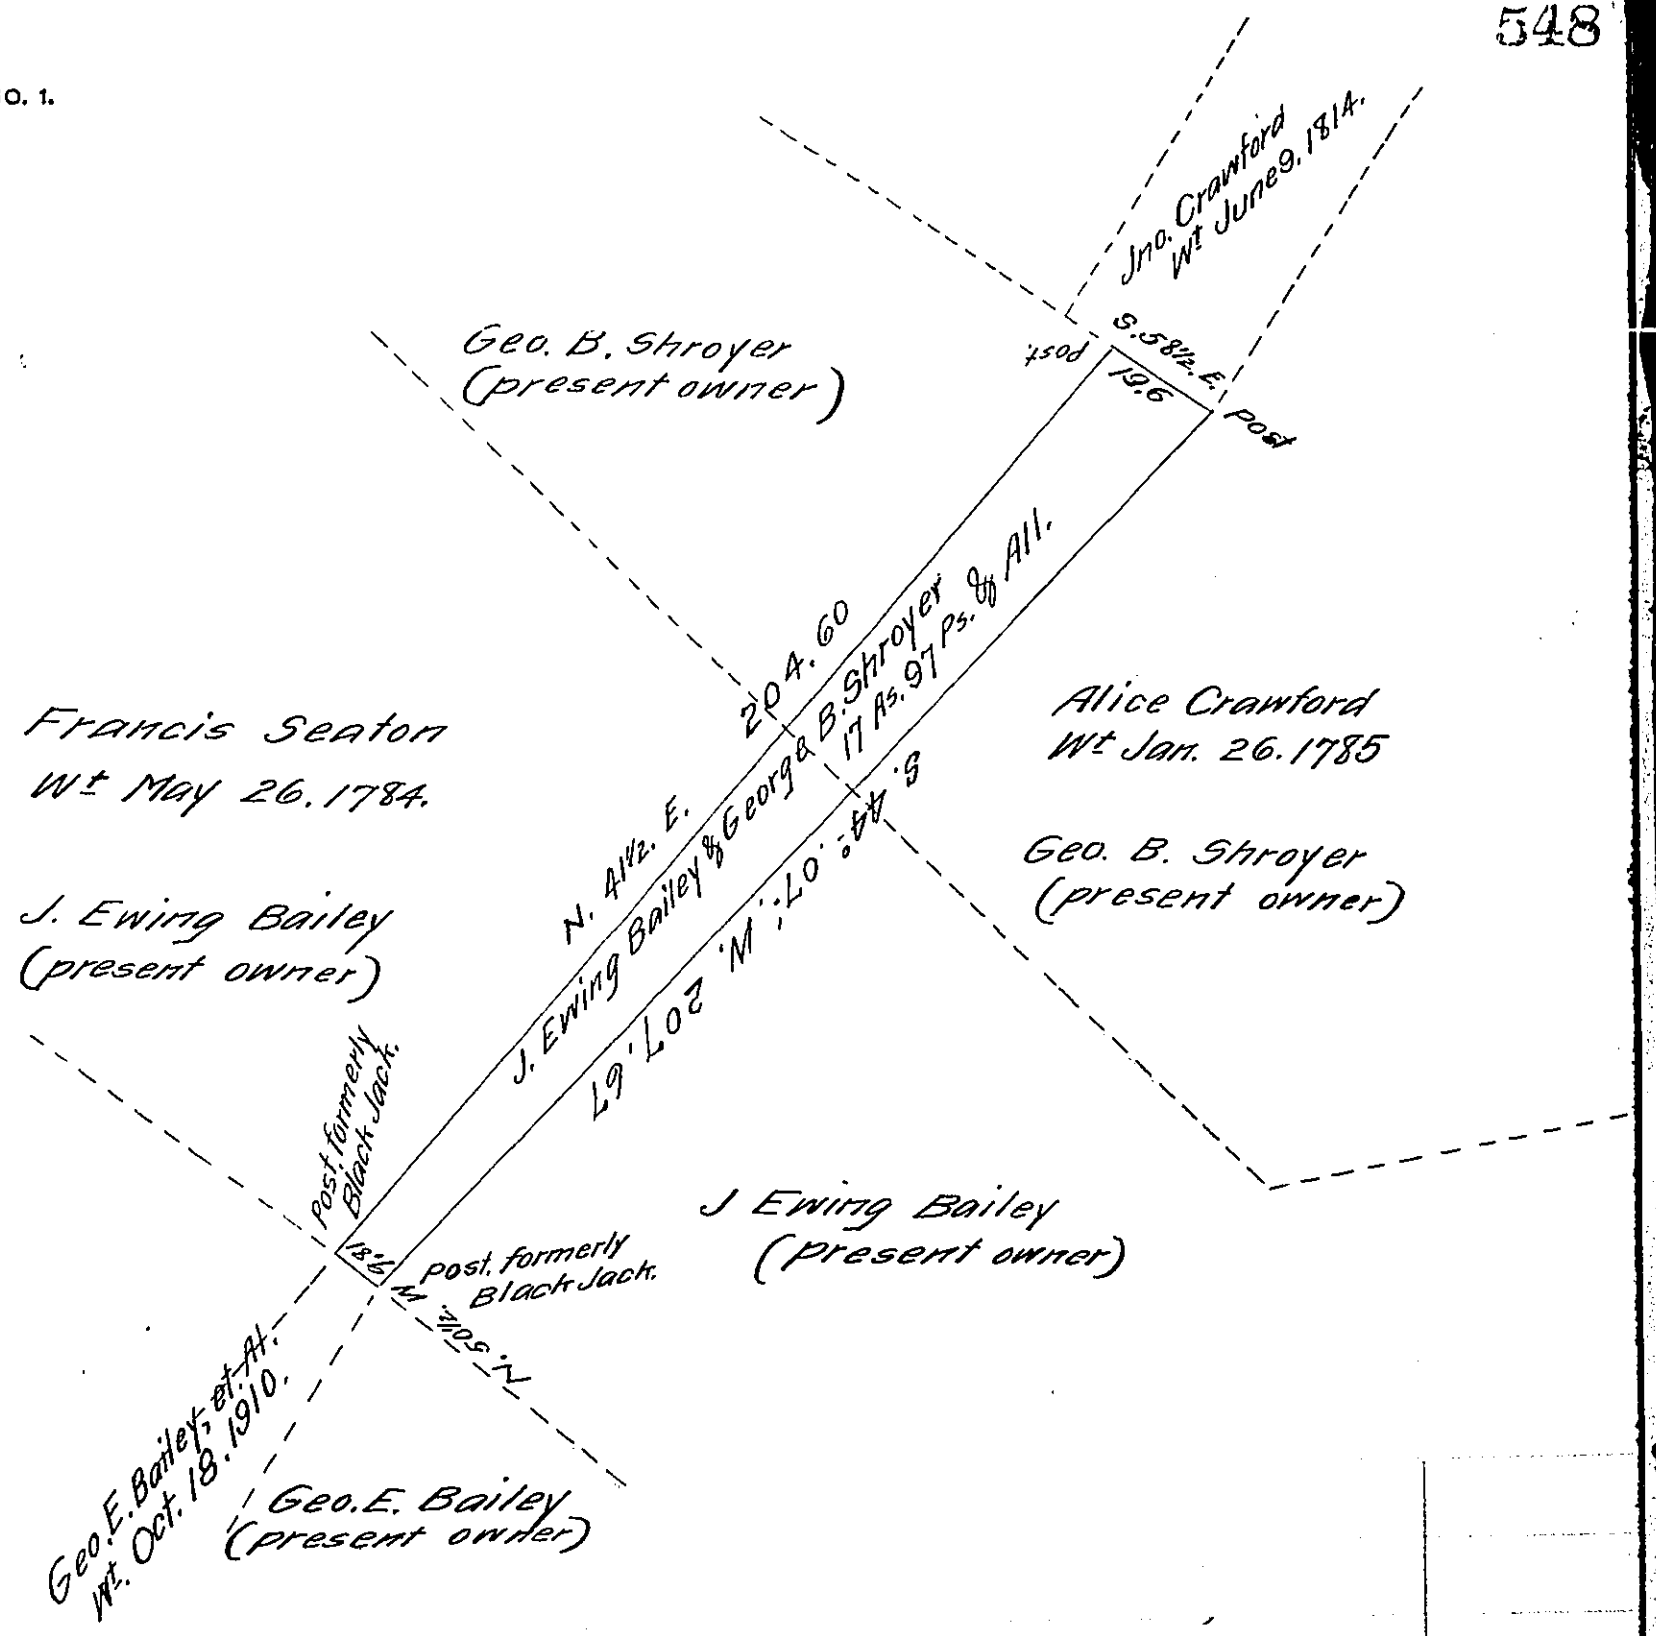

A Draft of a tract of land situated in the Township of Cumberland and County of Greene, containing 17 acres 97 perches and allowance of six per cent. for roads, etc. Surveyed the 10th day of March 1911, in pursuance of a warrant granted to J. Ewing Bailey and Geo. B. Shroyer, dated the 2d day of March 1911.

J. C. Webster
County Surveyor.

To Hon Henry Houck,
Secretary of Internal Affairs

IN TESTIMONY that the above is a copy of the original remaining on file in the Department of Internal Affairs of Pennsylvania, made conformably to an Act of Assembly approved the 16th day of February, 1833, I have hereunto set my Hand and caused the Seal of said Department to be affixed at Harrisburg, this ninth day of April 1912.

Henry Houck.
Secretary of Internal Affairs.