FORM NO. 1.

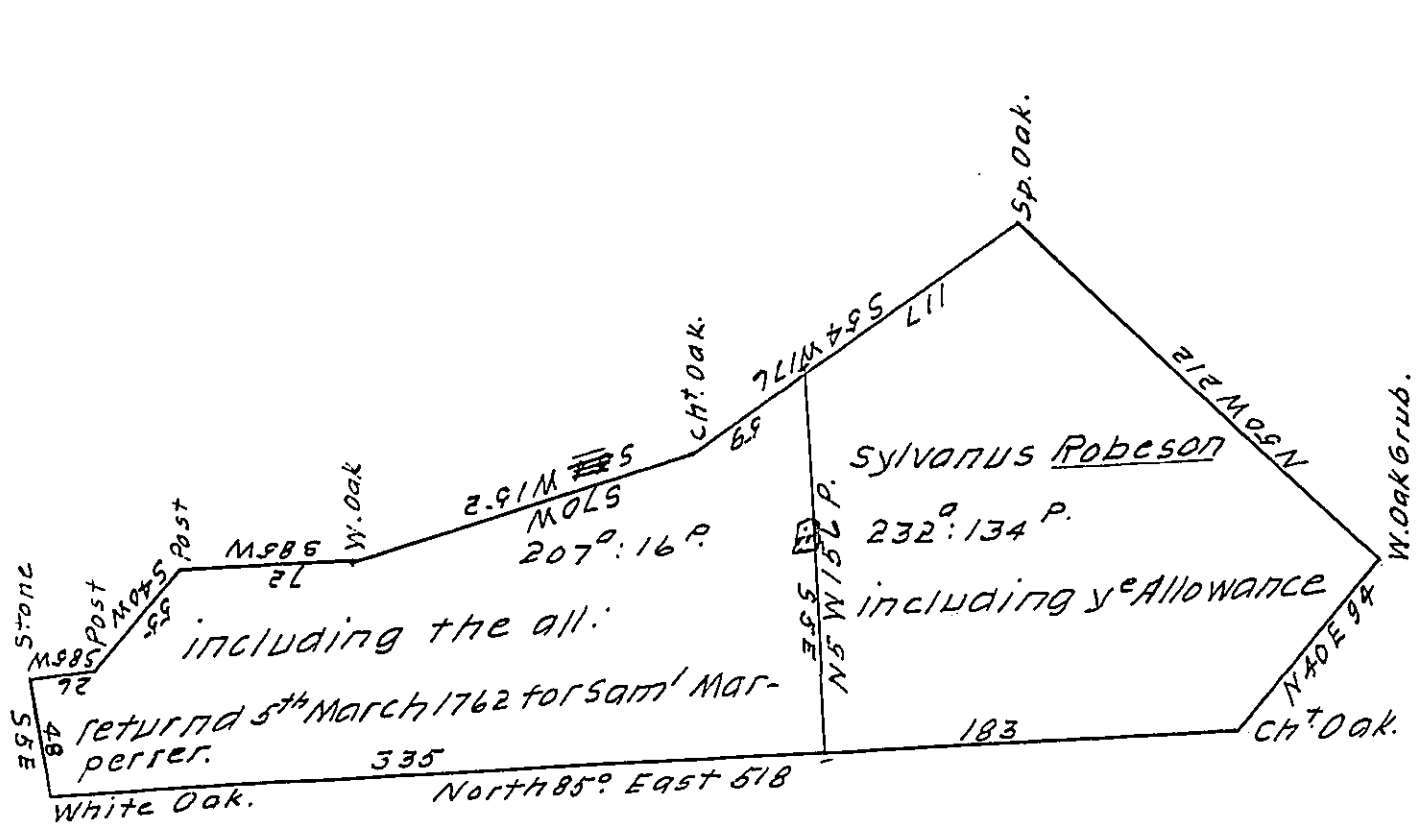

Draught of a Tract of Land, lying beyond the blue Mountain, in the County of Berks, Containing 415 Acres and the allowance of Six Acres P Cent divided according to the Surveyor Generals order, (to me) between Salvinus Robeson and Simon Marburger: The above Tracts mentioning the Whole according to the Division Line, without any Deduction of the Allowance in each Tract Sep.t 7th 1761.

Sam.l Weiser

IN TESTIMONY that the above is a copy of the original remaining on file in the Department of Internal Affairs of Pennsylvania, made conformably to an Act of Assembly approved the 16th day of February, 1833, I have hereunto set my Hand and caused the Seal of said Department to be affixed at Harrisburg, this eighth *day of* May *1912.*

Henry Houck

Secretary of Internal Affairs.