A Draught of 70a & 29½a & allowance Surveyd for Thomas Neal.

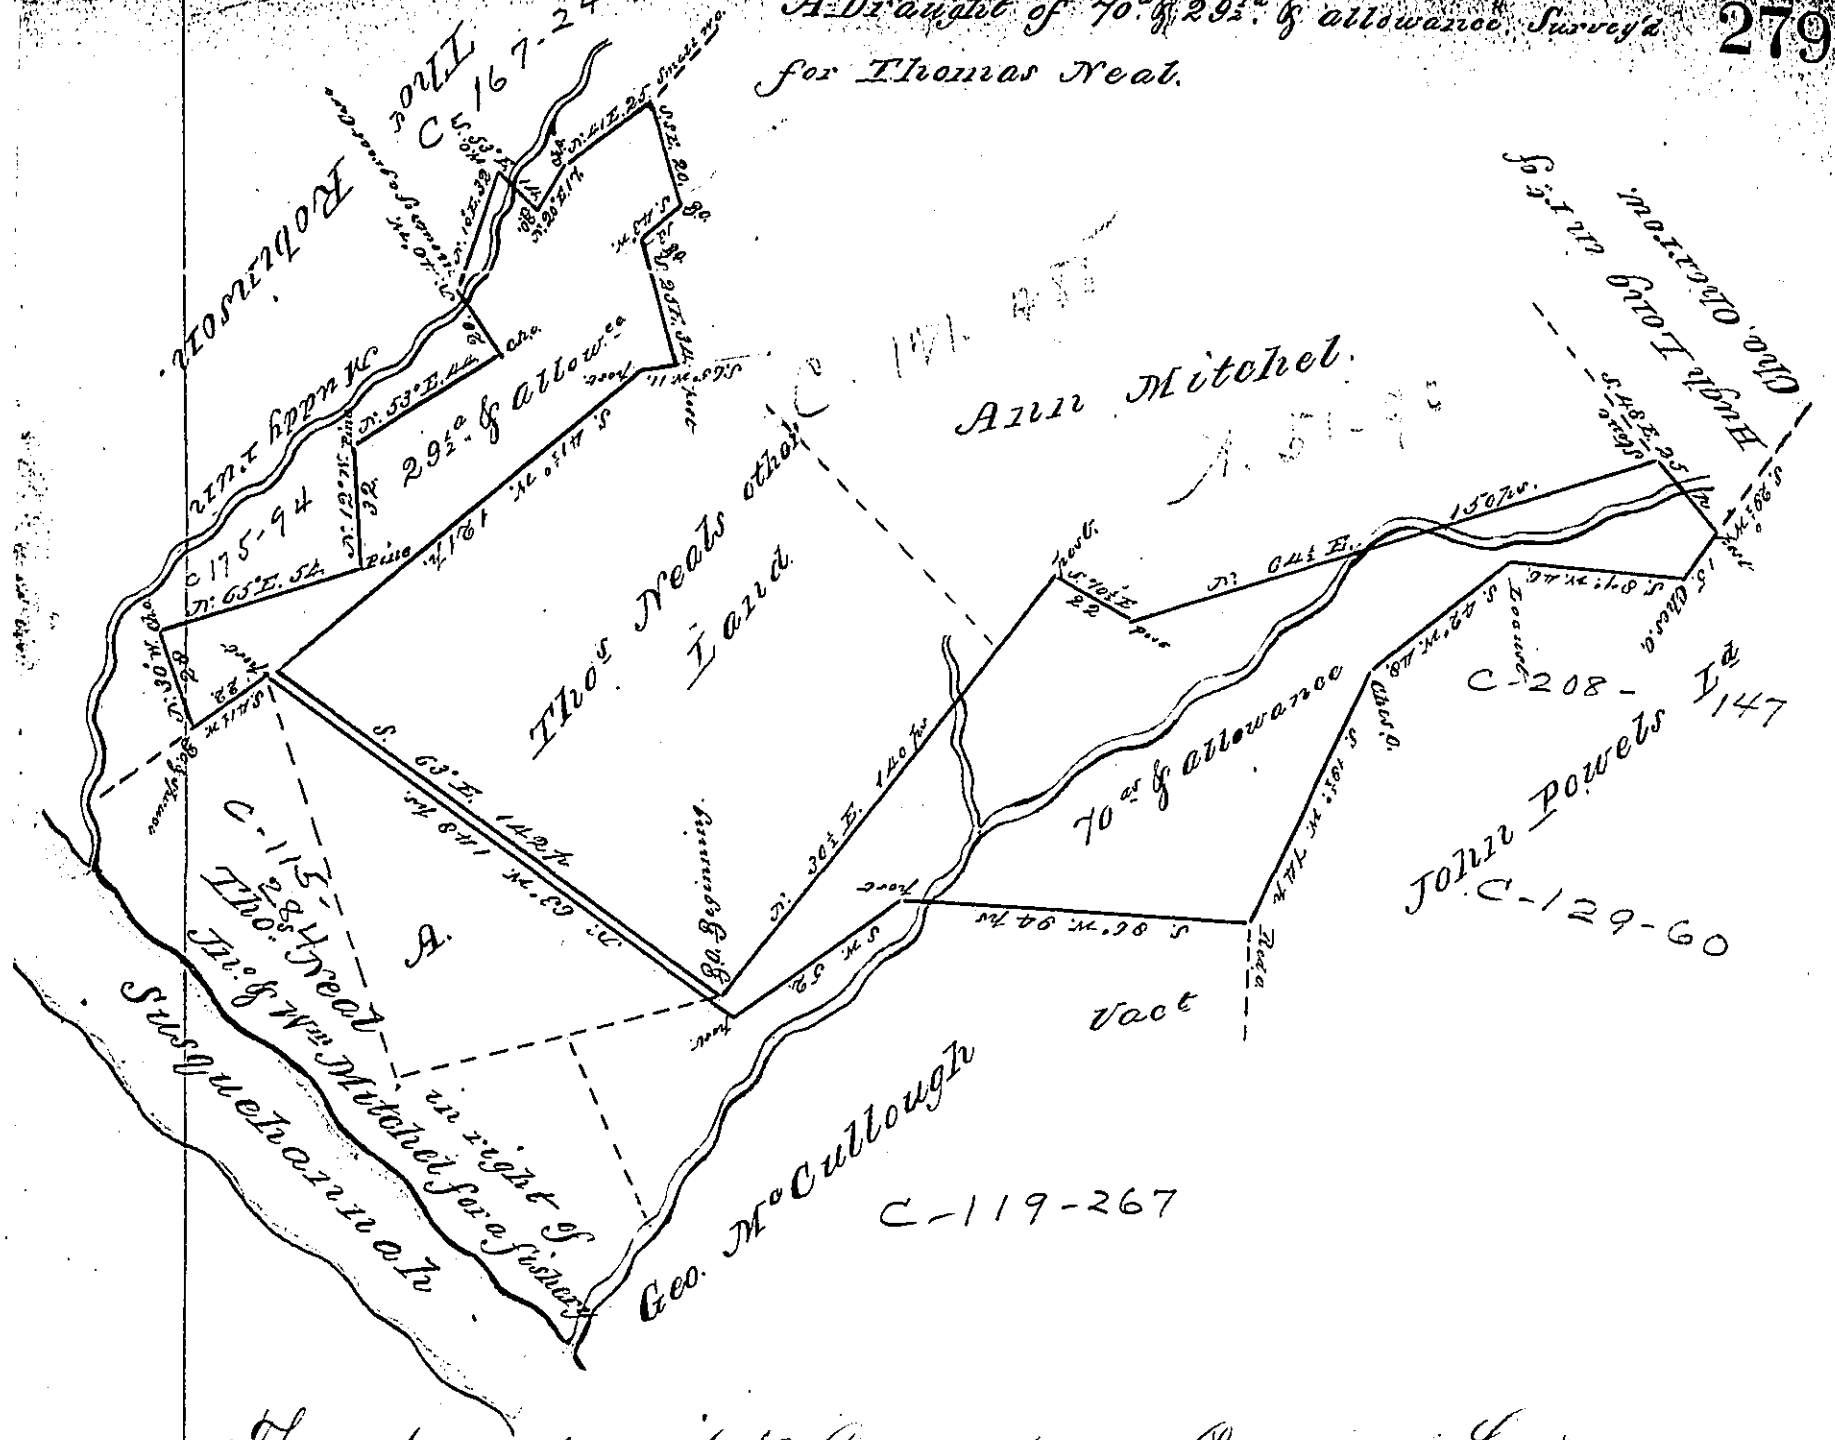

The above described Remnants or Parcels of Land are Situate on the East side of Susquehanna River, near thereto, in Hemmmorn Township Lancaster County. It was Surveyd the 3rd of the 4th mo. (April) 1787 for Thomas Neal in Pursuance of a Warrant dated the 8th day of February 1786, Containing in the whole 99 acres & an half & the allowance of 6a per cent.

The Piece marked A, is a corner or part of a Tract formerly Patented to David Mitchel & now in possession of the said Thomas Neal; the long stripe 2 Pes wide, was taken in at his desire, in order to join the vacancies on each side of the Patent in one Survey.

Certified the 8th of the 10th mo. 1787. By

To John Lukens Esqr
Surr. General

George Churchman for
Jn. Churchman Deps. Surveyor

IN TESTIMONY that the above is a copy of the original remaining on file in the Department of Internal Affairs of Pennsylvania, made conformably to an Act of Assembly approved the 16th day of February, 1833, I have hereunto set my Hand and caused the Seal of said Department to be affixed at Harrisburg, this

Seconde day of April 1877

Wm McCandless

Secretary of Internal Affairs