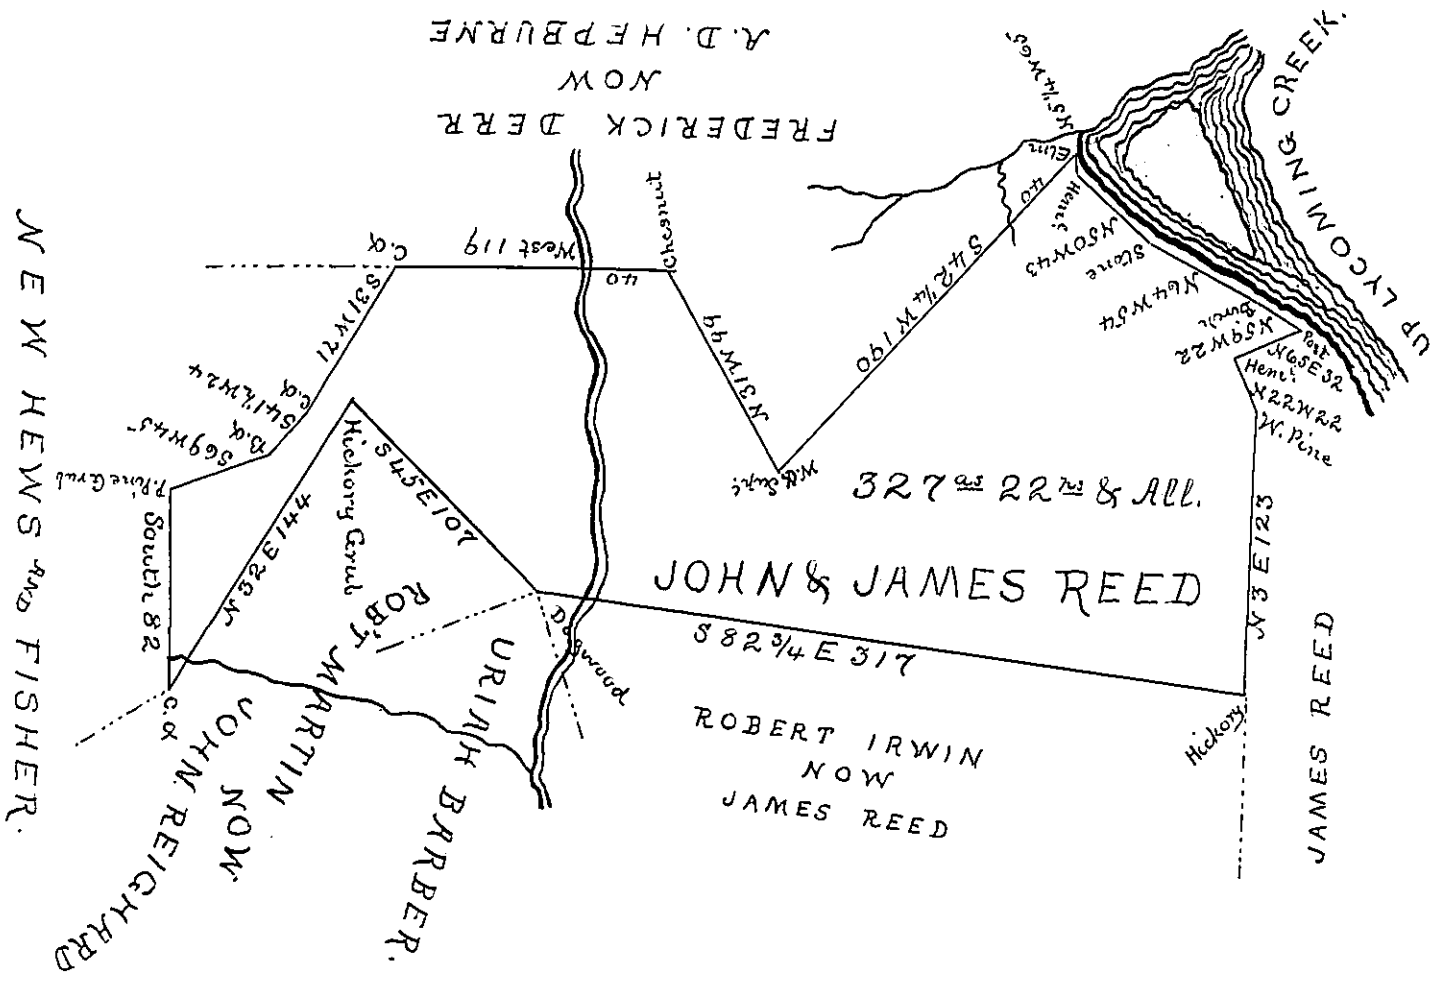

Surveyed the above described tract of land the twenty fifth day of September A.D. 1838. for John & James Reed by virtue of their Warrant for 300 acres dated Sept. 18th 1838. Containing three hundred & twenty seven acres & twenty two perches & allowance of six per Cent &c. Situate on the West side of Lycoming Creek in Lewis township New Purchase Lycoming County & bounded as above described

To

John Taylor Esquire
Surveyor General

Robert Hamilton D. S.

Note- there are about ten acres land cleared on the above by Reed

Robert Hamilton D. S.

IN TESTIMONY that the above is a copy of the original remaining on file in the Department of Internal Affairs of Pennsylvania, made conformably to an Act of Assembly approved the 16th day of February, 1833, I have hereunto set my Hand and caused the Seal of said Department to be affixed at Harrisburg, this

eighteenth day of October 1883.

J. Simpson Africa,

Secretary of Internal Affairs