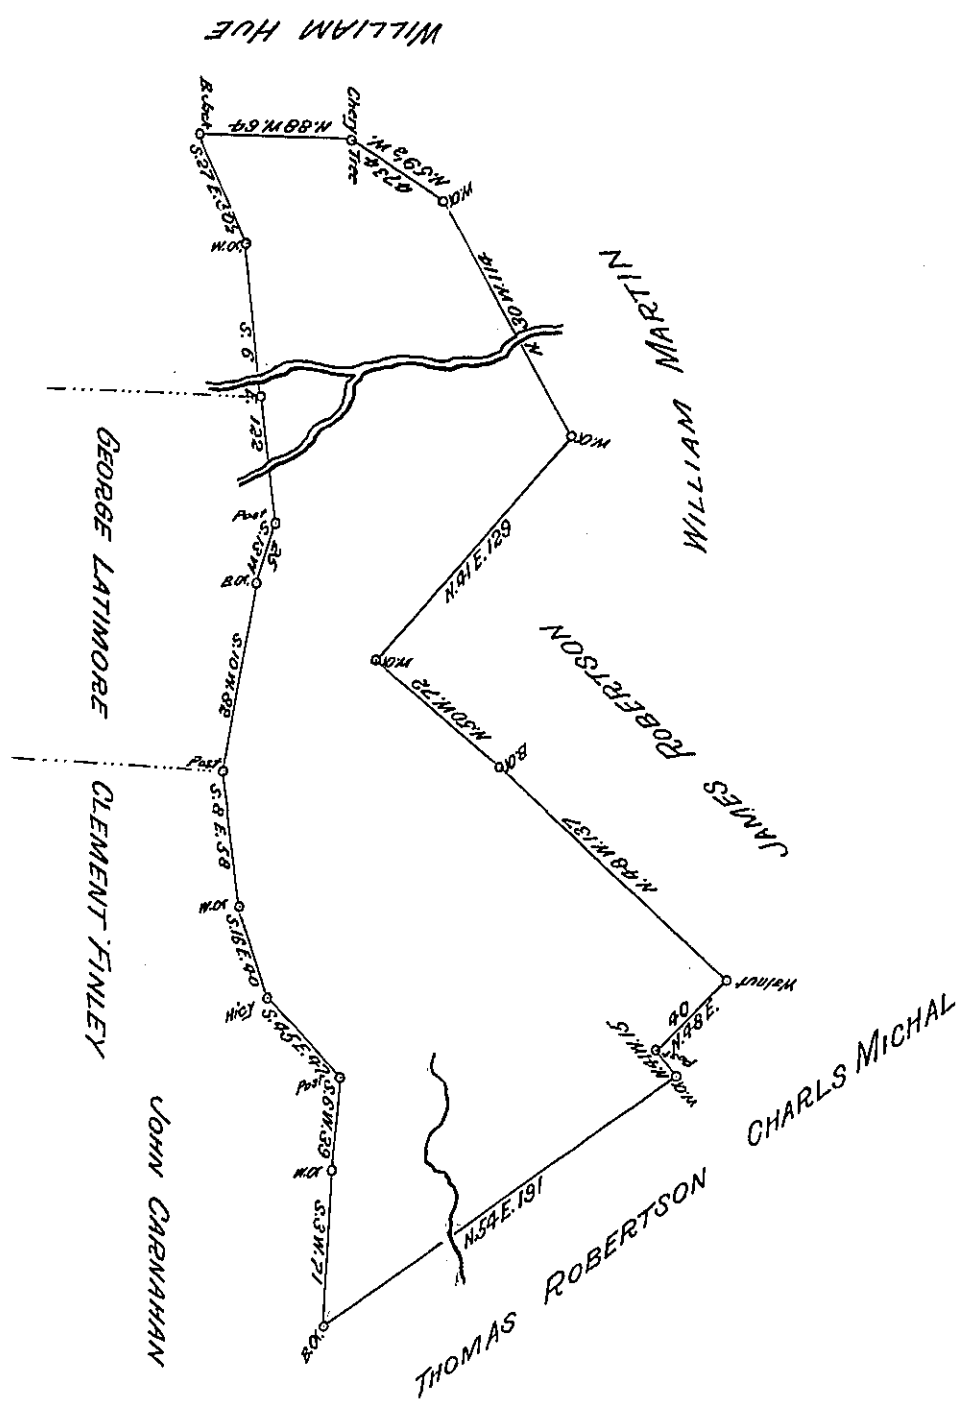

A DRAUGHT of a Tract of Land situate in Huntington township in the County of Westmoreland. Containing Two hundred & seventy thee Acres & One hundred & forty three perches & the usual Allowance of Six Pr. Cent for Roads &c^a. Surveyed August 30th 1785, in pursuance of an Order Granted to James Martin bearing date the 3d of Aprile 1769 N° 2442.

Disputed by John Carnahan, Senr. who claims a part of the Land in behalf of the Heirs of Clemans Finley.

Also Disputed by John Carnahan, Junr who Claims a part of the Land by virtue of an Order of Survey

And also Disputed by George Latimore who claims a part of the s^d lands by virtue of an Order of Survey.

And also Disputed by William Hue None of which in Support of their Claims have been able to produce any Office Right or I would have recited them particularly in this return.

To JOHN LUKENS, ESQ^R.
Surveyor General.

Jno Henderson, D.S.

IN TESTIMONY that the above is a copy of the original remaining on file in the Department of Internal Affairs of Pennsylvania, made conformably to an Act of Assembly approved the 16th day of February, 1833, I have hereunto set my Hand and caused the Seal of said Department to be affixed at Harrisburg, this

ninth day of June 1887.

Secretary of Internal Affairs