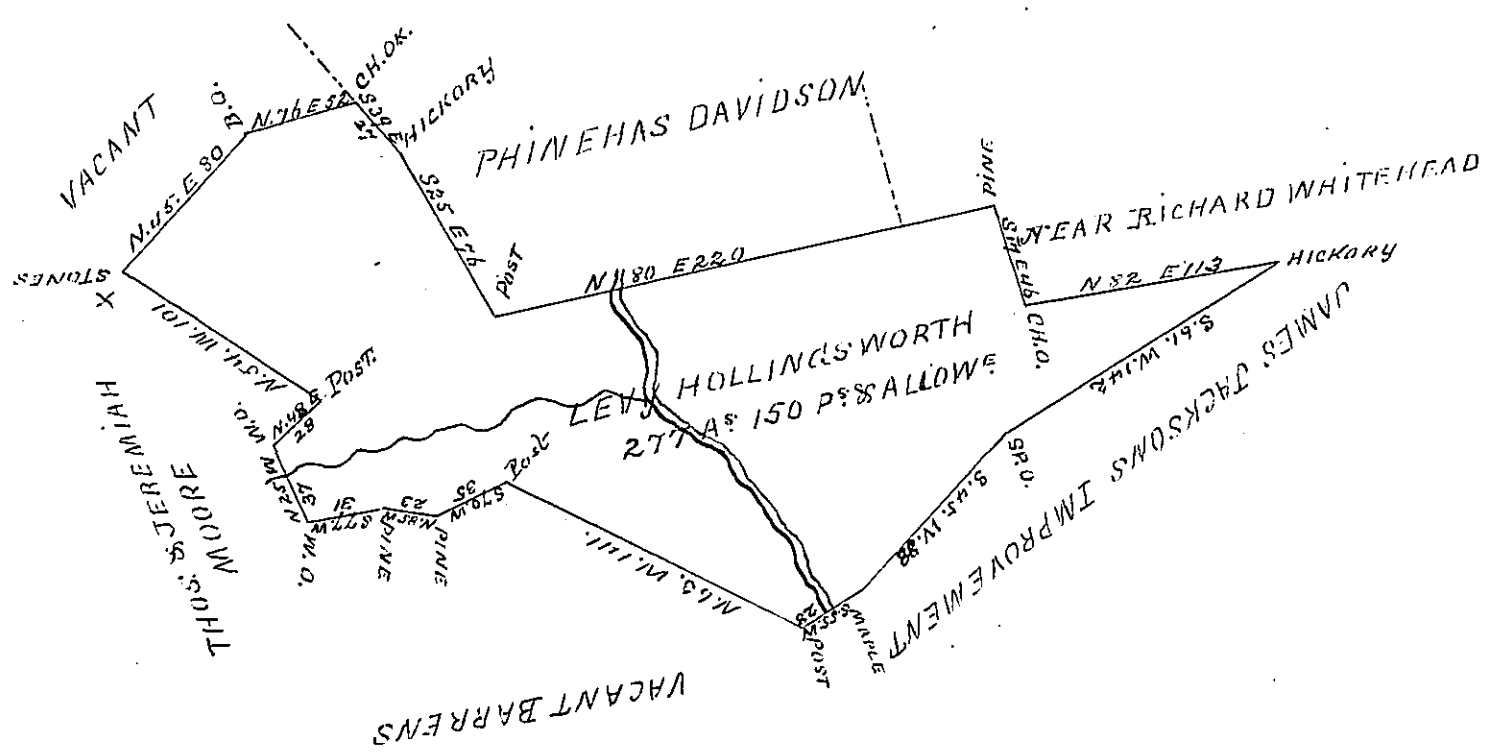

Situate on the Halfmoon Run including the mouth of Evens Run, (formerly Franklin Township Huntingdon County) now Patton Township, Centre County - containing Two Hundred & seventy-seven acres & one hundred & fifty perches, & the usual Allowance of six Per cent for roads &c. Surveyed the 26th Day of October 1801, in pursuance of a Warrant, dated the 26th day of August 1794.

Samuel Cochran Esquire. S.G. John Canan D.S.

IN TESTIMONY that the above is a copy of the original remaining on file in the Department of Internal Affairs of Pennsylvania, made conformably to an Act of Assembly approved the 16th day of February, 1833, I have hereunto set my Hand and caused the Seal of said Department to be affixed at Harrisburg, this Fourth *day of* September *1890.*

Thos. J. Stewart

Secretary of Internal Affairs