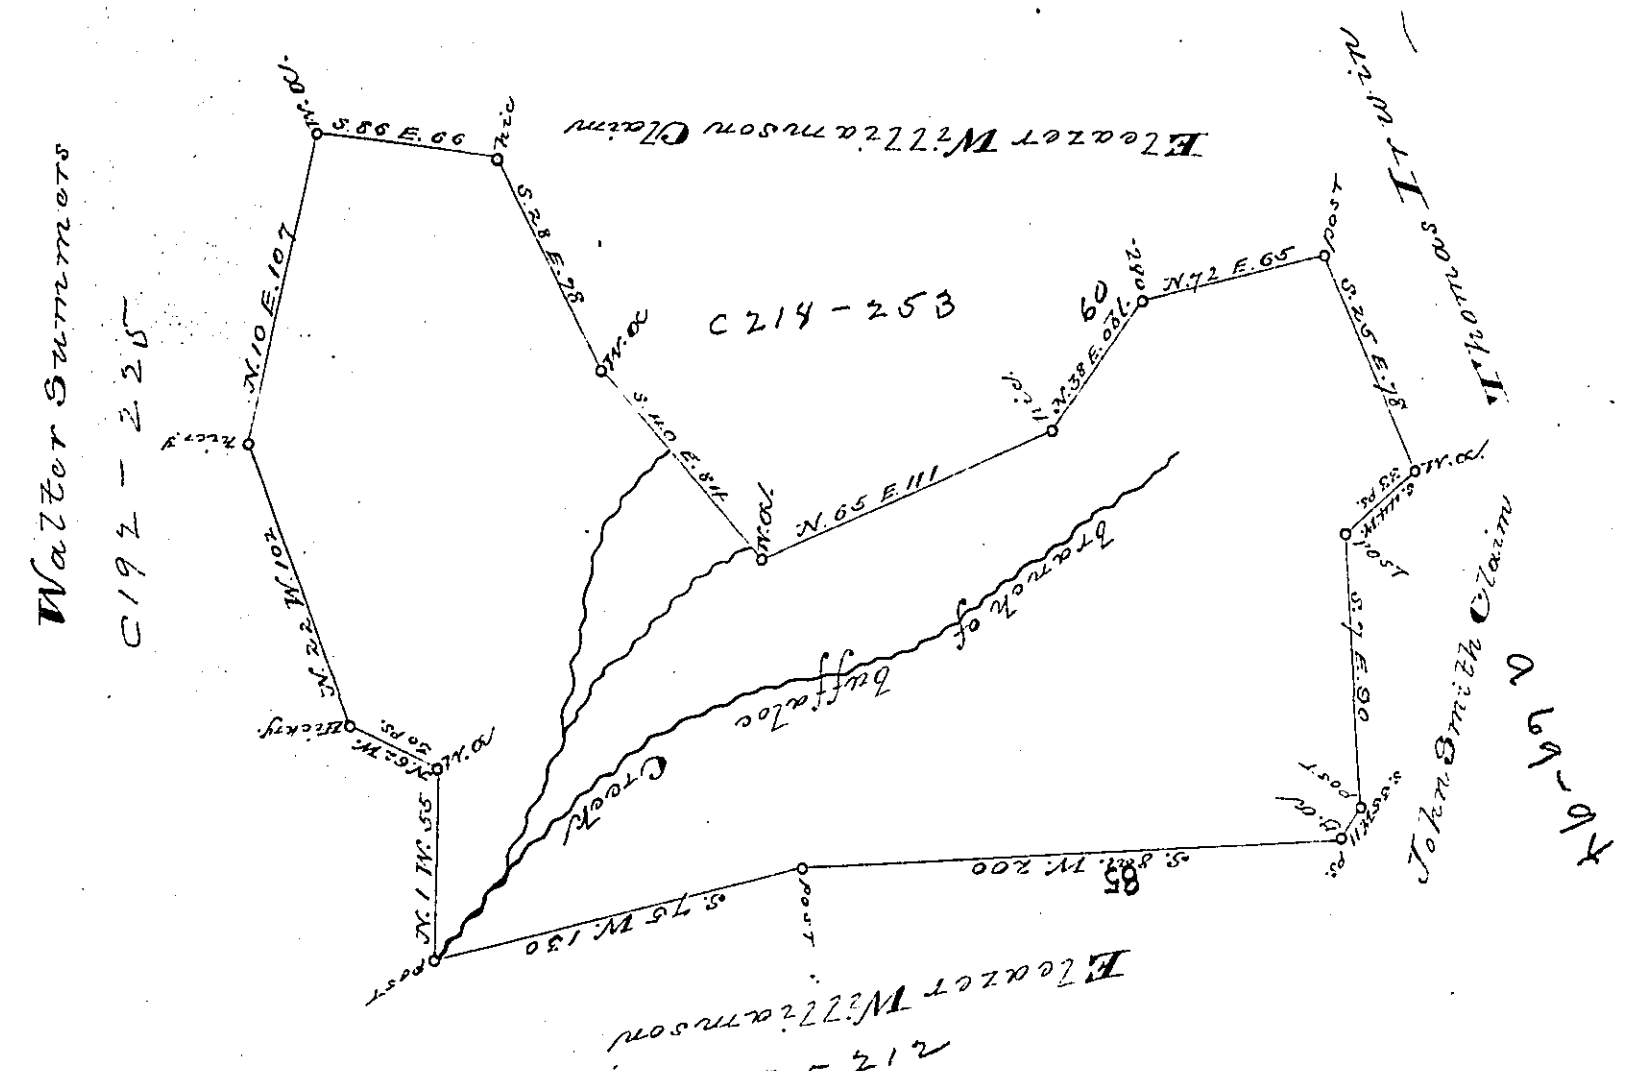

This above is a draught of survey Made September 19th. 1785 On Certificate granted John Williamson by the Commissioners Dated December 21st. 1779, Called Williamsons grove Containing 400 Acres and is situate in Washington County.

A true Copy

We the Commissioners for adjusting Claims to unpatented in the Counties of Yohogania, Monungahelia & Ohio do hereby Certify that John Williamson is intitled to four hundred Acres of Land in the County of Ohio; situate on buffaloe; to Include his settlement made in the Year of our lord seventeen hundred & seventy four. given under our hands at Redstone old Fort this twenty first day of December 1779 And in the fourth year of the Commonwealth

Test Saml. Irwin Asspro. tem.

Francis Peyton
Phil. Pendleton
Joseph Holmes

Rctd 21st Feb. 86
Entd 22 June 80

Memo—This Certificate cannot be entered with the Surveyor after the twenty sixth day of June Next

Saml. Irwin

Ohio ss. This Certificate was entered with me the 22 Day of June 1789.

Robt Woods S.O.C.

IN TESTIMONY that the above is a copy of the original remaining on file in the Department of Internal Affairs of Pennsylvania, made conformably to an Act of Assembly approved the 16th day of February, 1833, I have hereunto set my Hand and caused the Seal of said Department to be affixed at Harrisburg, this

Thirteenth day of April 1892.

Thos. L. Stewart

Secretary of Internal Affairs