C-122-94

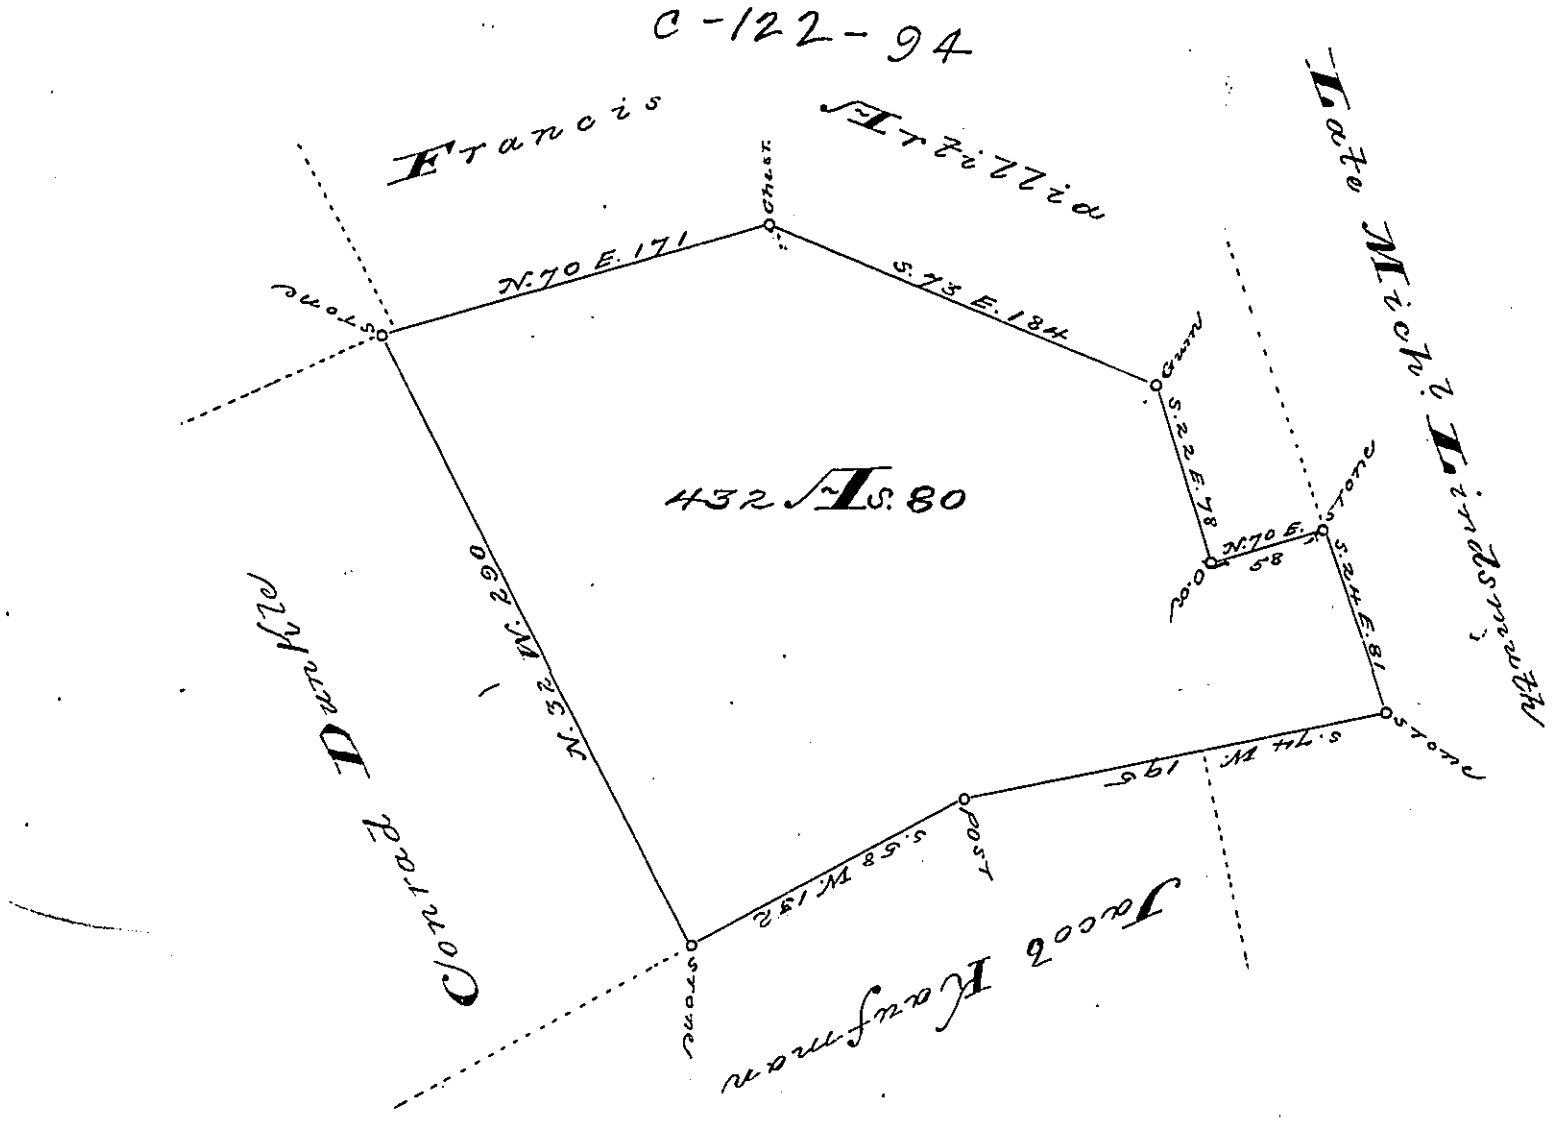


In Pursuance of a Warrant dated the 10th day of December 1793 Surveyed the 7th day of July 1794 unto John Miller the above Described Tract of Land Situate in Maxheim Township in the County of Berks, Containing 432½ Acres and the Allowance of six per Cent for Roads &ca

To Dan'l Brodhead Esq. } Wm Wheeler D. Sur.
Surveyor General

*IN TESTIMONY that the above is a copy of the original remaining on file in the Department of Internal Affairs of Pennsylvania, made conformably to an Act of Assembly approved the 16th day of February, 1833, I have hereunto set my Hand and caused the Seal of said Department to be affixed at Harrisburg, this*

*— eighteenth — day of — November — 1892*

Thos. J. Stewart

*Secretary of Internal Affairs*