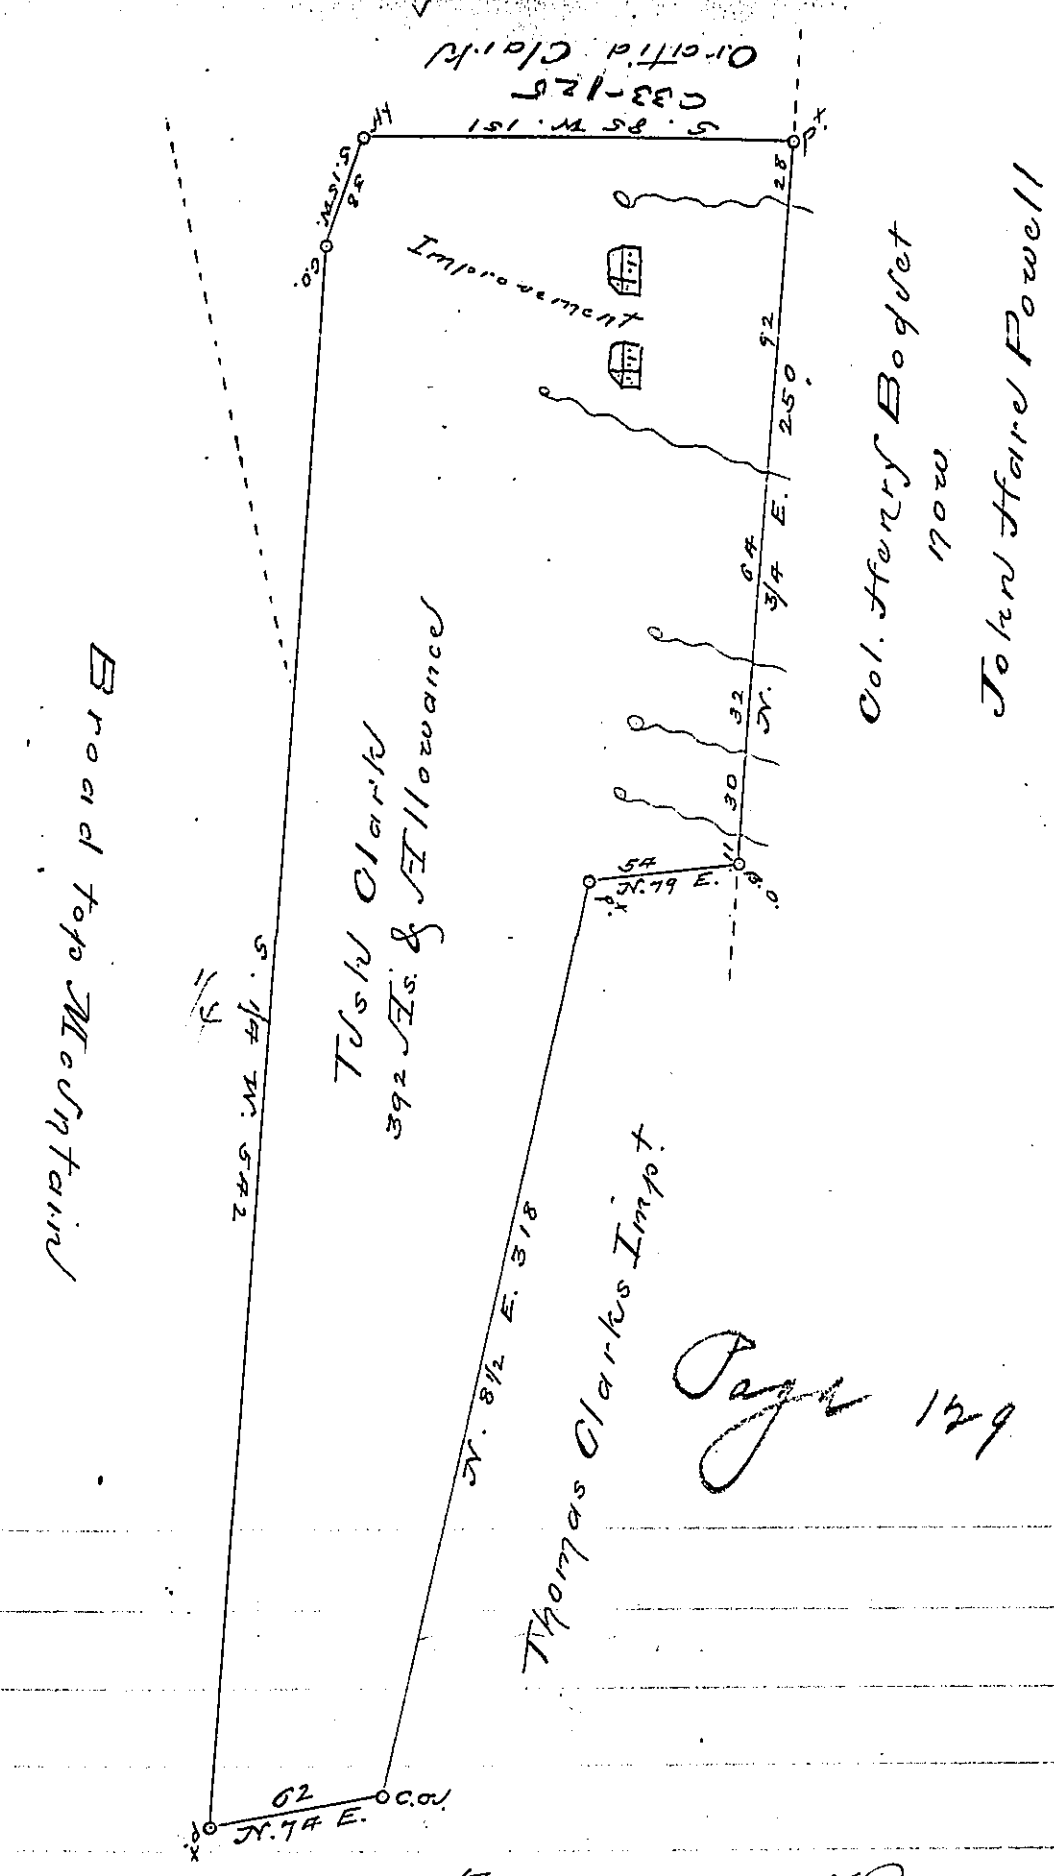

Situate in Union Township Huntingdon County Containing three hundred ninety two acres & allowance, first surveyed the 11th day of Septr 1795 & Resurveyed agreable to the Original lines found upon the ground the 16th day of Jany 1835, In pursuance of a Warrant Granted to Isaac Clark Dated 2nd Jany 1795.

To Jacob Spangler Esq Surveyor General } P. Wm Reed Dr.

IN TESTIMONY that the above is a copy of the original remaining on file in the Department of Internal Affairs of Pennsylvania, made conformably to an Act of Assembly approved the 16th day of February, 1833, I have hereunto set my Hand and caused the Seal of said Department to be affixed at Harrisburg, this twentieth *day of* February *1895.*

Isaac B. Brown

Secretary of Internal Affairs.