Lehman — Pike ✓

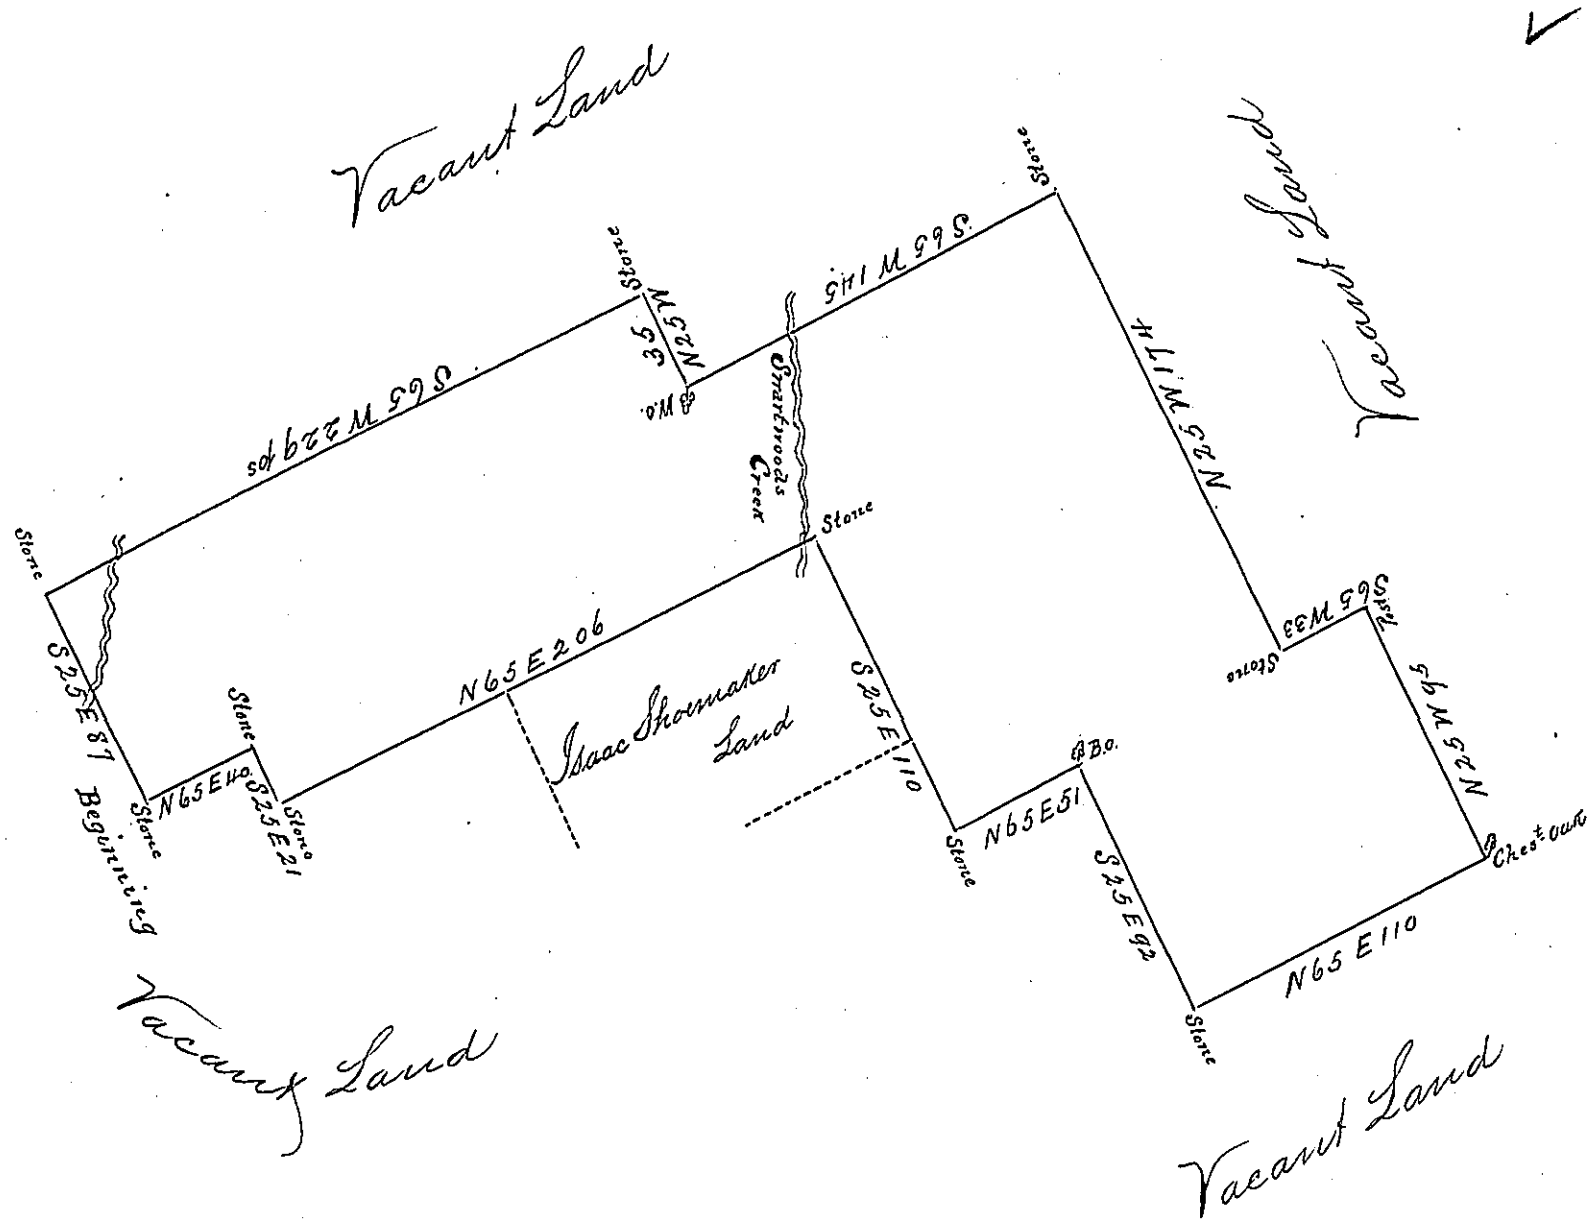

By Virtue of an Application No 825 and Dated ye 18th Day of September 1765 and Surveyed ye 1st Day of June 1774 to Isaac Vanamer the above Described tract of Land Situate in Delaware Township Northampton County containing Three hundred and thirty three Acres and fifty two perches and ye Allowance of Six p Cent &c

p Geo. Palmer D.S.

To John Lukens Esq
Surveyor General

IN TESTIMONY that the above is a copy of the original remaining on file in the Department of Internal Affairs of Pennsylvania, made conformably to an Act of Assembly approved the 16th day of February, 1833, I have hereunto set my Hand and caused the Seal of said Department to be affixed at Harrisburg, this

Sixteenth day of February 1895.

Isaac B. Brown

Secretary of Internal Affairs.