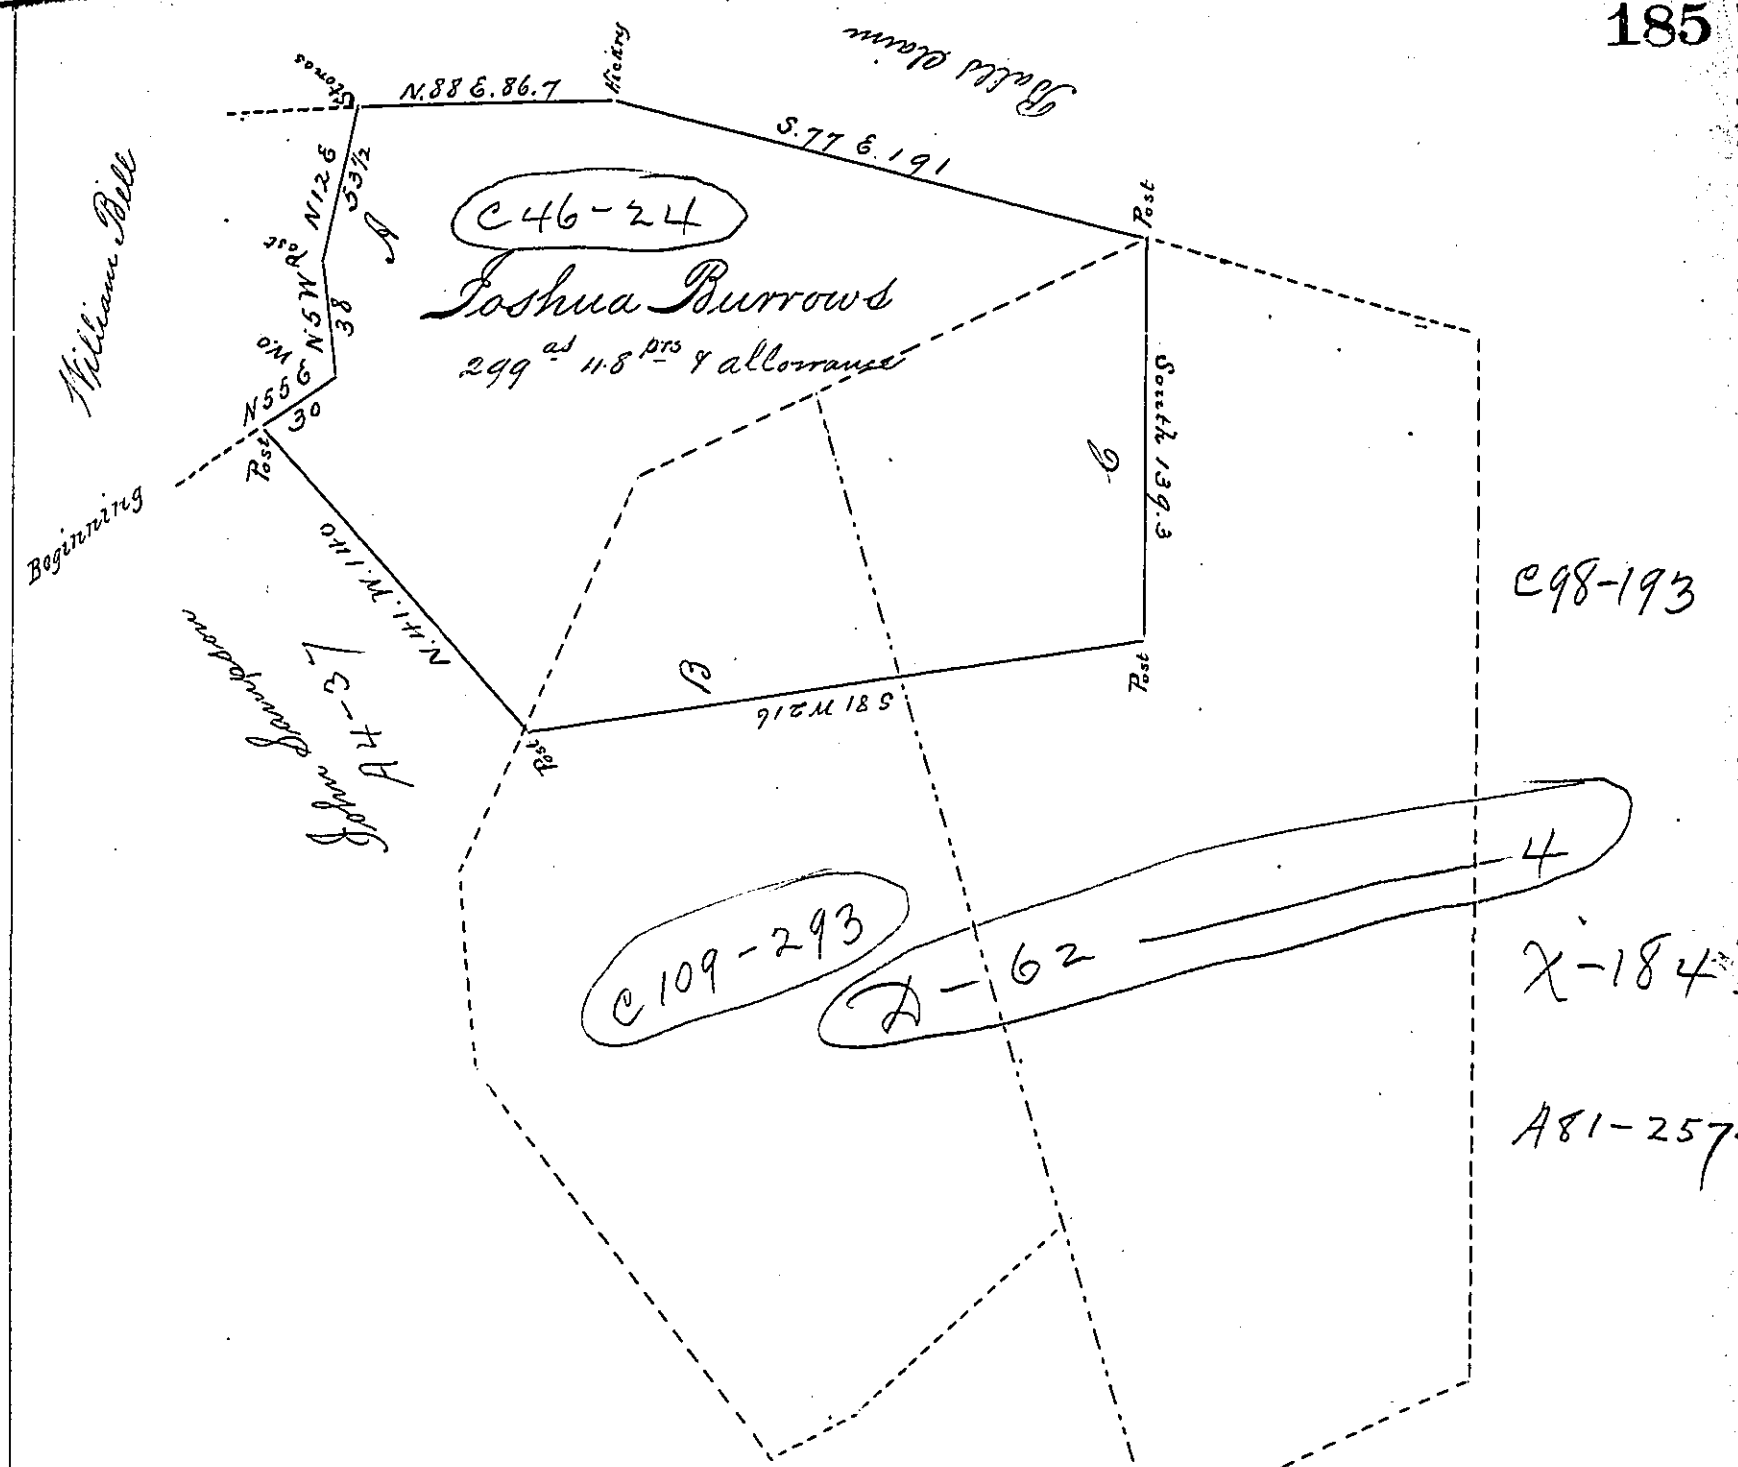

In pursuance of an application granted to Joshua Burrows No 3641 dated 12th of July 1769 Surveyed on the 6th day of May 1828 the above described tract of land containing two hundred and ninety nine acres forty eight perches and the allowance proportioned to six per cent for roads &c. Situate on the South side of Brushy run in North Huntingdon township in the County of Westmoreland

Gabriel Wiestling Esqr
Surveyor General of Penn^a

S. L. Carpenter, D.S.

N.B. The above part marked A was Surveyed in pursuance of a Warrant granted to Asa Cook dated Septr 29th 1787 the part marked B Surveyed in pursuance of a Warrant granted to Matthew Jack and Lawrence Irwin dated August 1st 1786 & part marked C Surveyed in pursuance of a Warrant granted to David Logan dated Septr 30th 1785 the present occupiers hold under these titles with very old improvements - S.L.C.

(surveyor)

A. Cook Pat^d
Jack & Irwin not Pat
D. Logan ~~not~~ Pat

IN TESTIMONY that the above is a copy of the original remaining on file in the Department of Internal Affairs of Pennsylvania, made conformably to an Act of Assembly approved the 16th day of February, 1833, I have hereunto set my Hand and caused the Seal of said Department to be affixed at Harrisburg, this

Fifteenth day of March 1895.

Isaac B. Brown

Secretary of Internal Affairs.