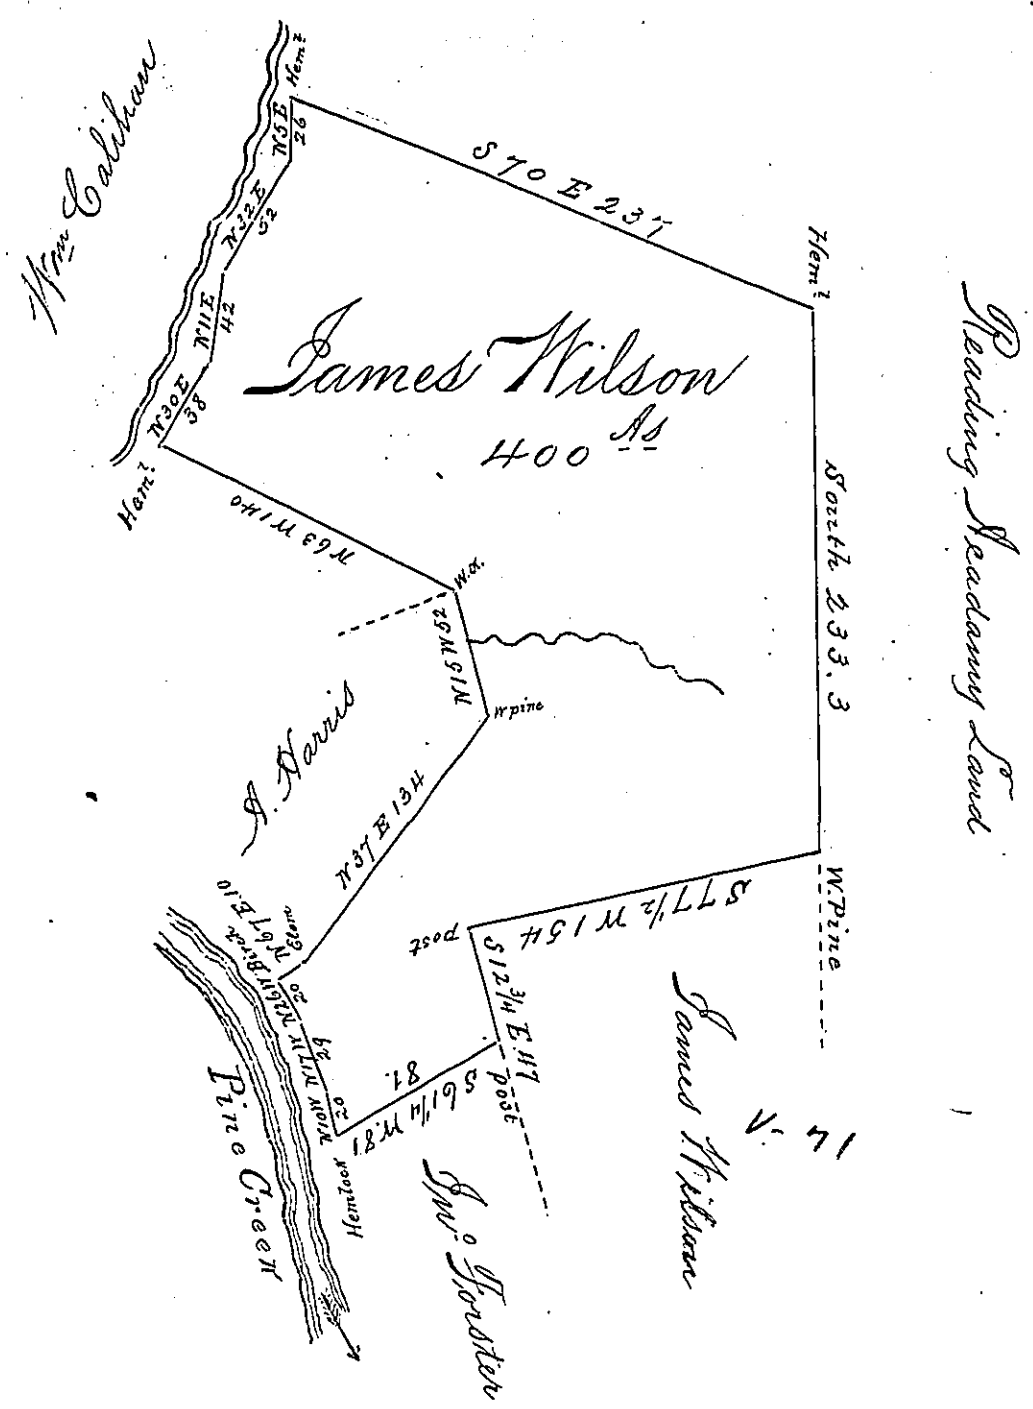

Surveyed the above discribed tract of land on the 17th of June 1831 for James Wilson in persuance of his warrant in the name of William Gallahar dated the 24th of Septr 1830 Situate in Brown Township Lycoming County bounded as above containing Four hundred Acres and allowance of Six per Cent for Roads &c

John N. Gamble DS.

To Jacob Spangler Esqr
Surveyor Generall

Examined & approved this
24th Nov 1834
David Hanna DS.

IN TESTIMONY that the above is a copy of the original remaining on file in the Department of Internal Affairs of Pennsylvania, made conformably to an Act of Assembly approved the 16th day of February, 1833, I have hereunto set my Hand and caused the Seal of said Department to be affixed at Harrisburg, this

Third day of September 1895

James W. Latta
Secretary of Internal Affairs.