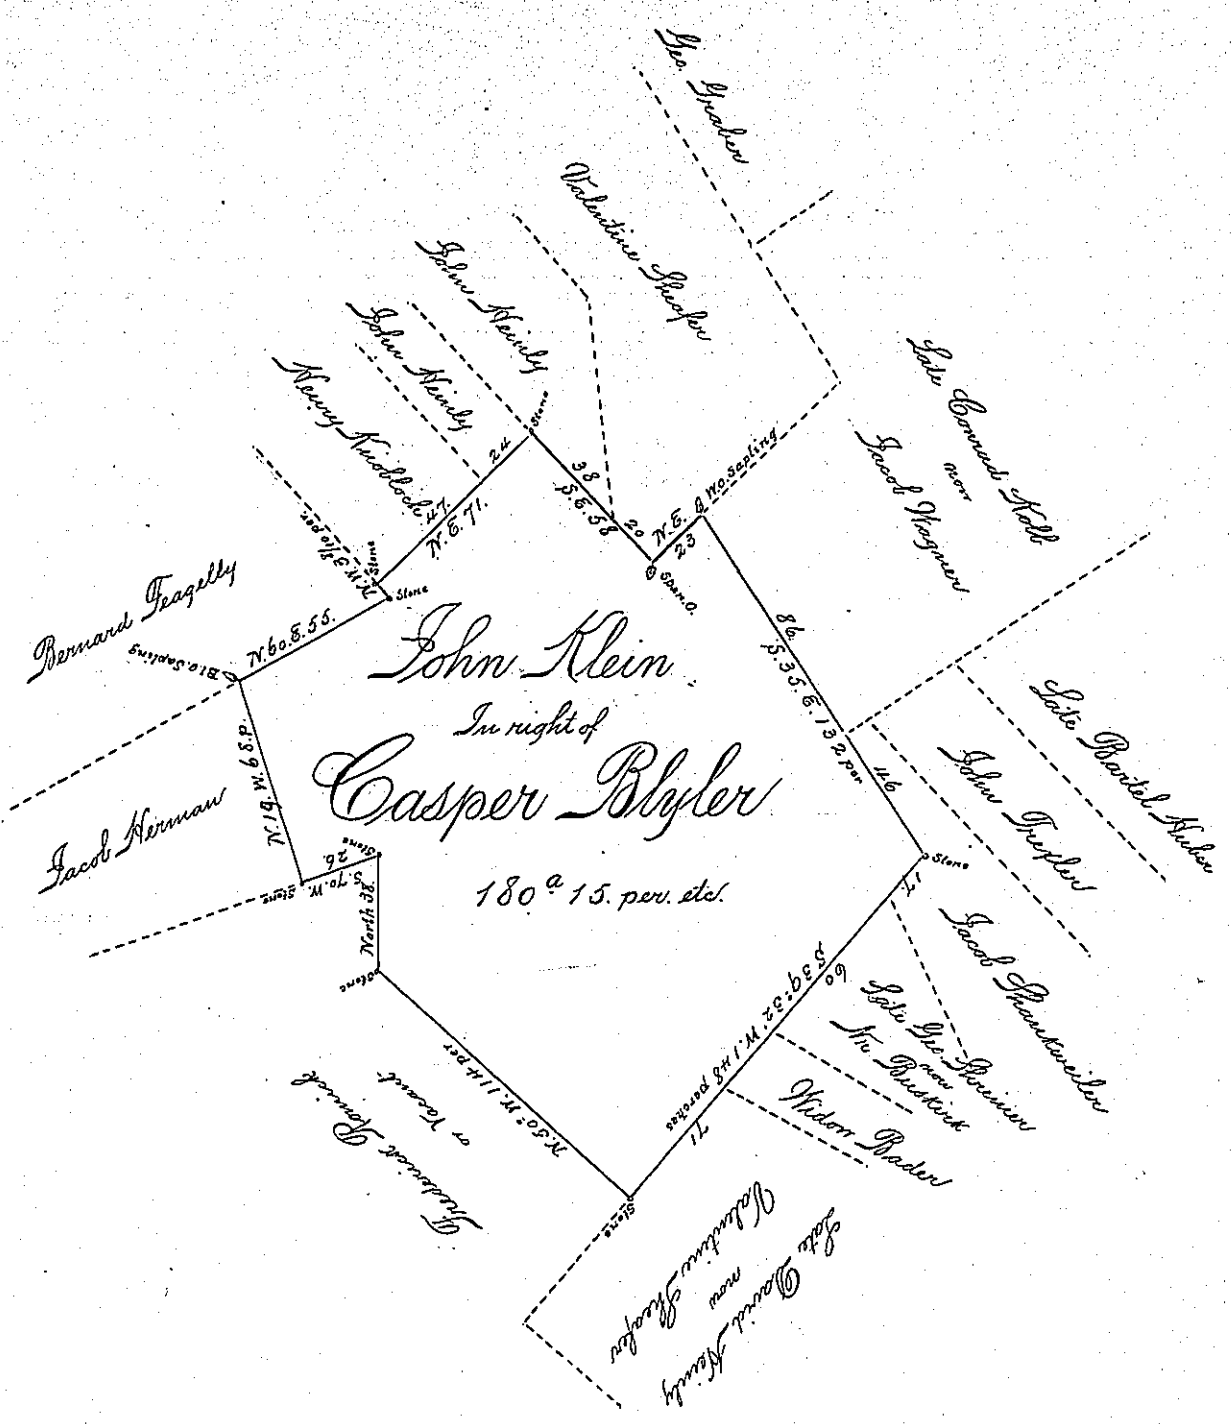

A Draught of a Tract of Land Situate in Macoungy Township in the County of Northampton (formerly Bucks) and Province of Pennsylvania Containing One hundred and Eighty acres and 15 Perches of Land together with the usual allowance of Six per Cent for Roads. That was formerly Surveyed to Casper Blyler. In Pursuance of a Warrant granted to him by the Nonble Proprietaries Dated the 29th Day of April Anno. 1746

The said Casper Blyler By his Deed Poll Dated January 9th 1760. Sold and Conveyed his Right to the same to Peter Klein. who again by his Deed Poll dated January 4th Anno 1773 Sold and Conveyed the same to his Son John Klein - - - To whom the same was Resurveyed By order of the Surveyor General on the 7th June Anno 1773

pr David Shultze

IN TESTIMONY that the above is a copy of the original remaining on file in the Department of Internal Affairs of Pennsylvania, made conformably to an Act of Assembly approved the 16th day of February, 1833, I have hereunto set my Hand and caused the Seal of said Department to be affixed at Harrisburg, this

Seventh day of September 1897.

James W. Latta
Secretary of Internal Affairs.