See pg. 86

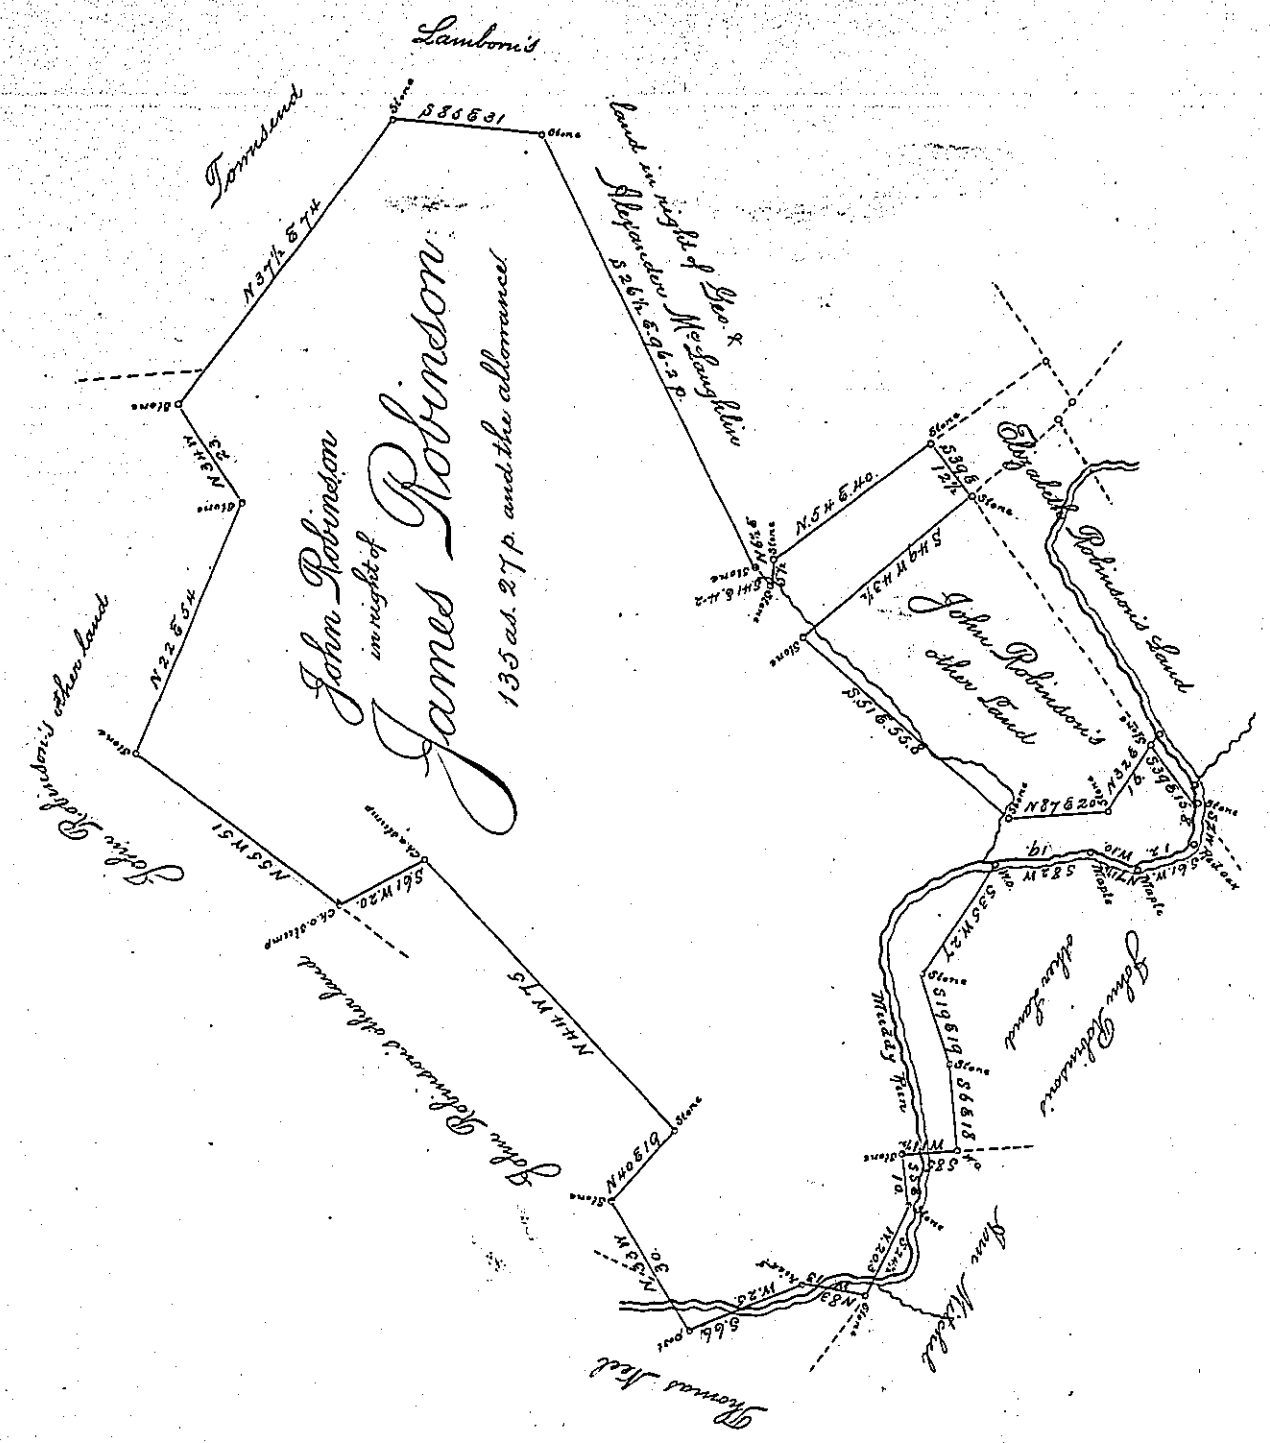

Draught of a piece of Land, Situate in Martick and Drumore Townships Lancaster County - Containing One hundred thirty five acres twenty seven perches, and the allowance of 6 per Cent for Roads &c^a Being part of a Tract, purporting to contain by original Survey, 132 acres, & allowance by Warrant of the 5th May 1752, granted to James Robinson Surveyed the above described piece of Land for John Robinson the 14th June 1819

pr. James Black

Examined & certified the 14th Day of March A.D. 1830.

James Black D.S.

To Gabriel Niester Esqr
Surveyor Genr^l Pa

IN TESTIMONY that the above is a copy of the original remaining on file in the Department of Internal Affairs of Pennsylvania, made conformably to an Act of Assembly approved the 16th day of February, 1833, I have hereunto set my Hand and caused the Seal of said Department to be affixed at Harrisburg, this

Second day of August 1898.

James W. Latta
Secretary of Internal Affairs.