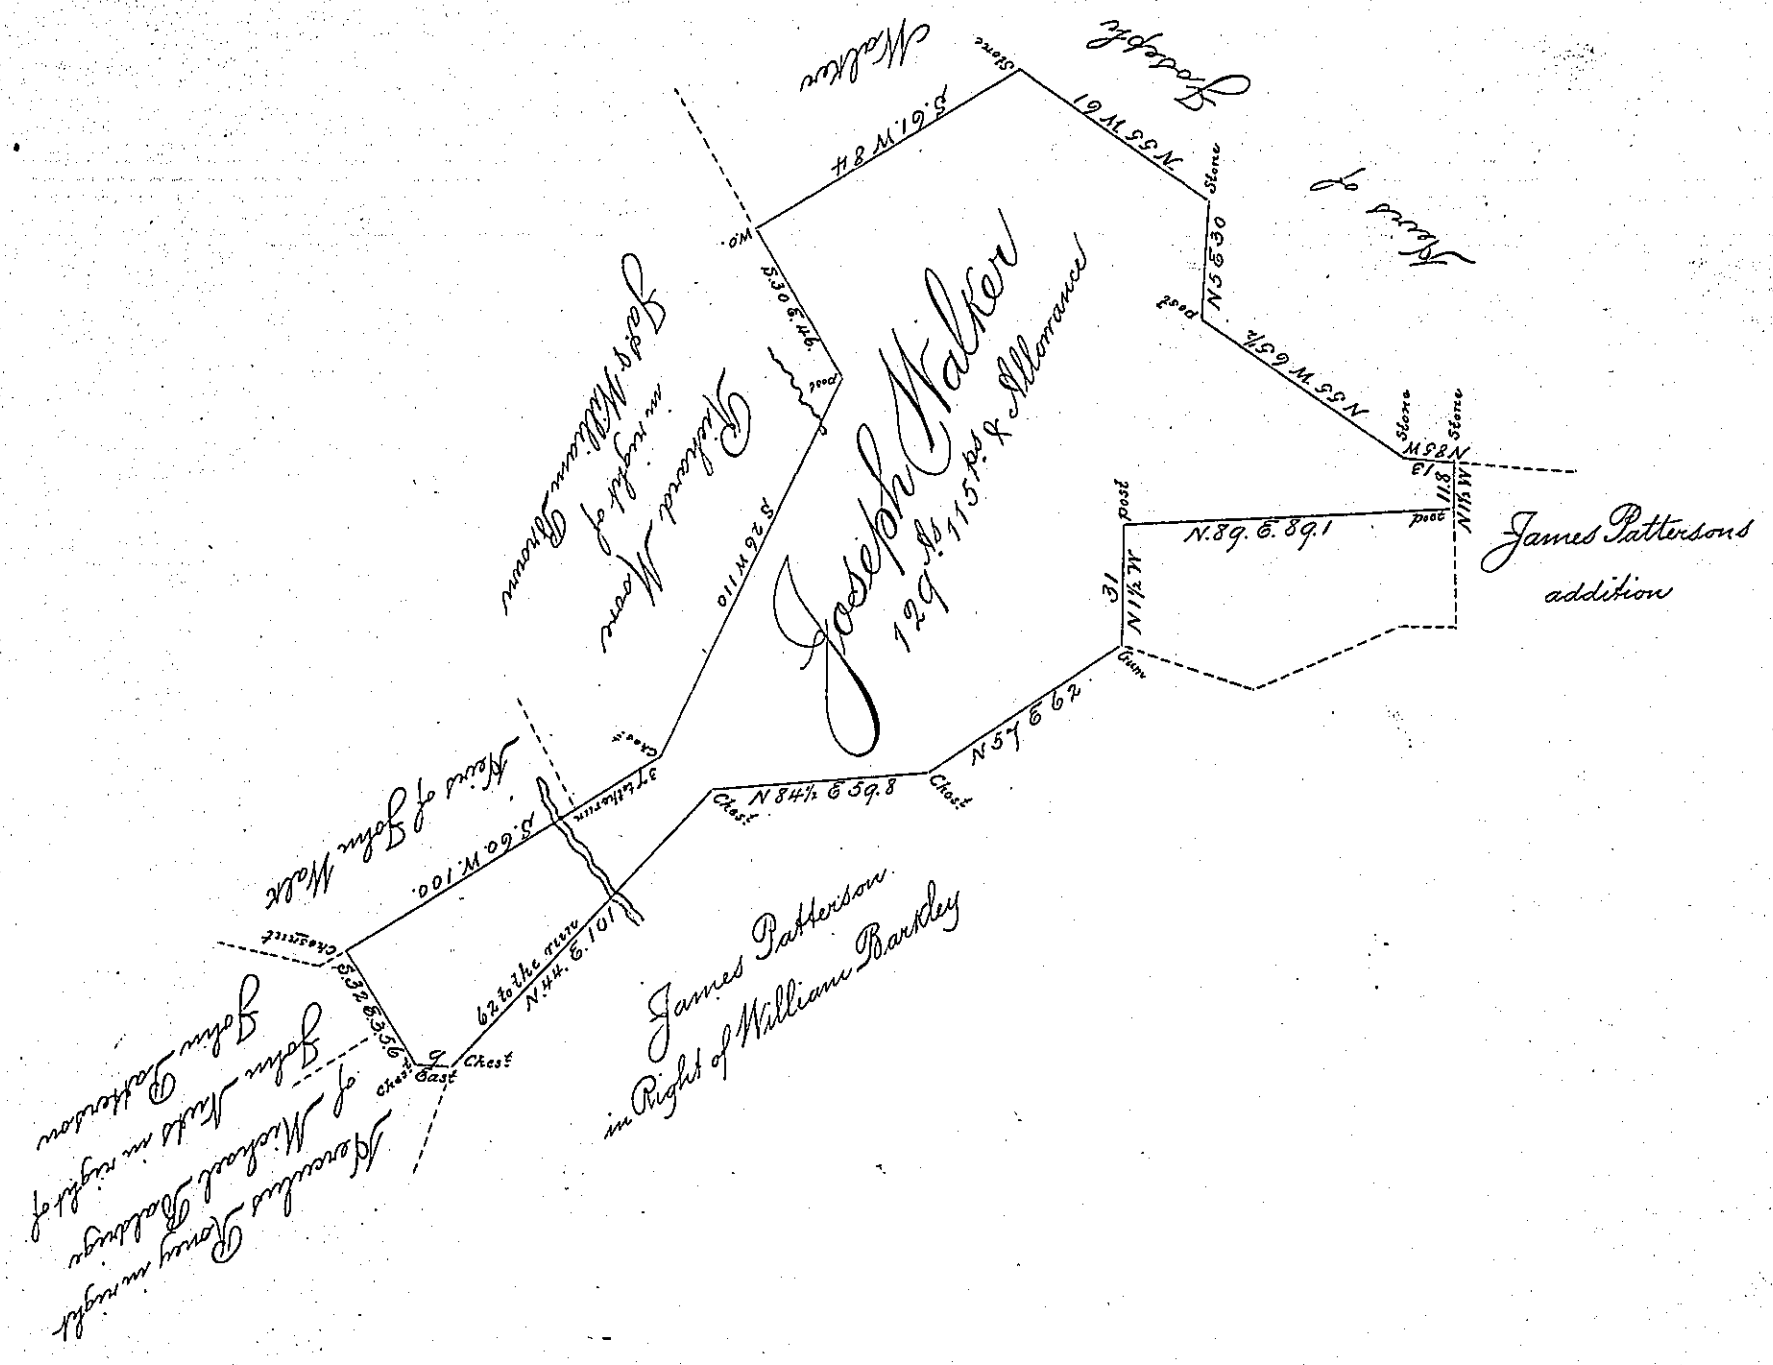

A Draught of a tract of Land situate in Little Britain Township in the County of Lancaster Containing One hundred and twenty nine Acres and One Hundred and fifty perches & the usual allowance of Six per cent for Roads &c. Surveyed in pursuance of a Warrant dated the 14th day of November Anno Domini One Thousand Seven Hundred & fifty three Granted to Joseph Walker Surveyed the 26th day of May A.D. 1818 by James Black authorized by

pr Jacob Hibshman D.S.

To Jacob Spangler Esq
Surveyor General

IN TESTIMONY that the above is a copy of the original remaining on file in the Department of Internal Affairs of Pennsylvania, made conformably to an Act of Assembly approved the 16th day of February, 1833, I have hereunto set my Hand and caused the Seal of said Department to be affixed at Harrisburg, this

Third day of July 1900.

James W. Latta
Secretary of Internal Affairs.