Form No. 3.

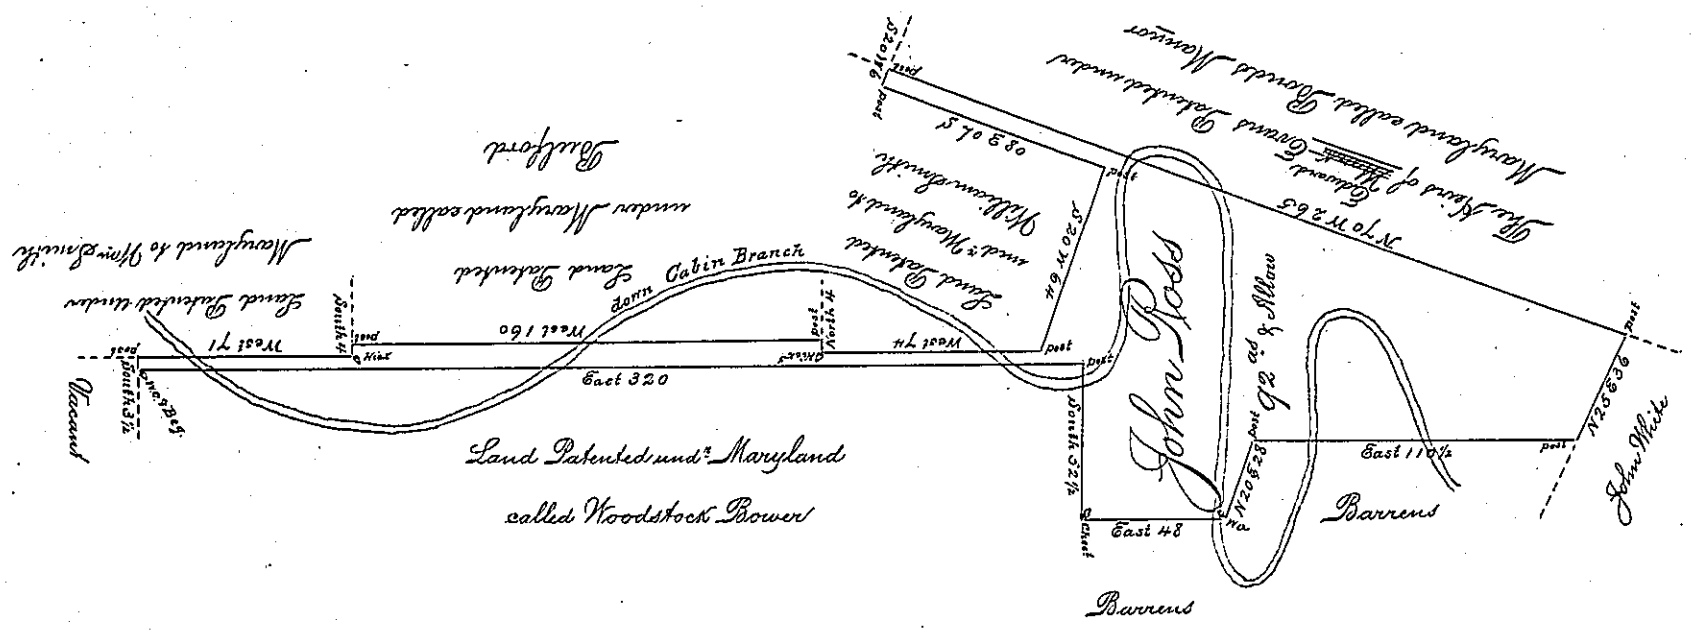

A Draught of a Tract of Land Situate in Nelam Township in the County of York containing ninety two acres & the Allowance Proportional to Six acres p Ct. for Roads & High ways. Surveyed for John Ross the 17th Day of June 1757. In pursuance of a Warrant bearing Date the 28th Day of October 1746.

p Geo: Stevenson D.S.

To Nicholas Scull Esqr
Surveyr Genrl

IN TESTIMONY that the above is a copy of the original remaining on file in the Department of Internal Affairs of Pennsylvania, made conformably to an Act of Assembly approved the 16th day of February, 1833, I have hereunto set my Hand and caused the Seal of said Department to be affixed at Harrisburg, this Third *day of* April *1900.*

James W. Latta
Secretary of Internal Affairs.