Form No. 3.

See - C-189-165-172 B-17-237

100

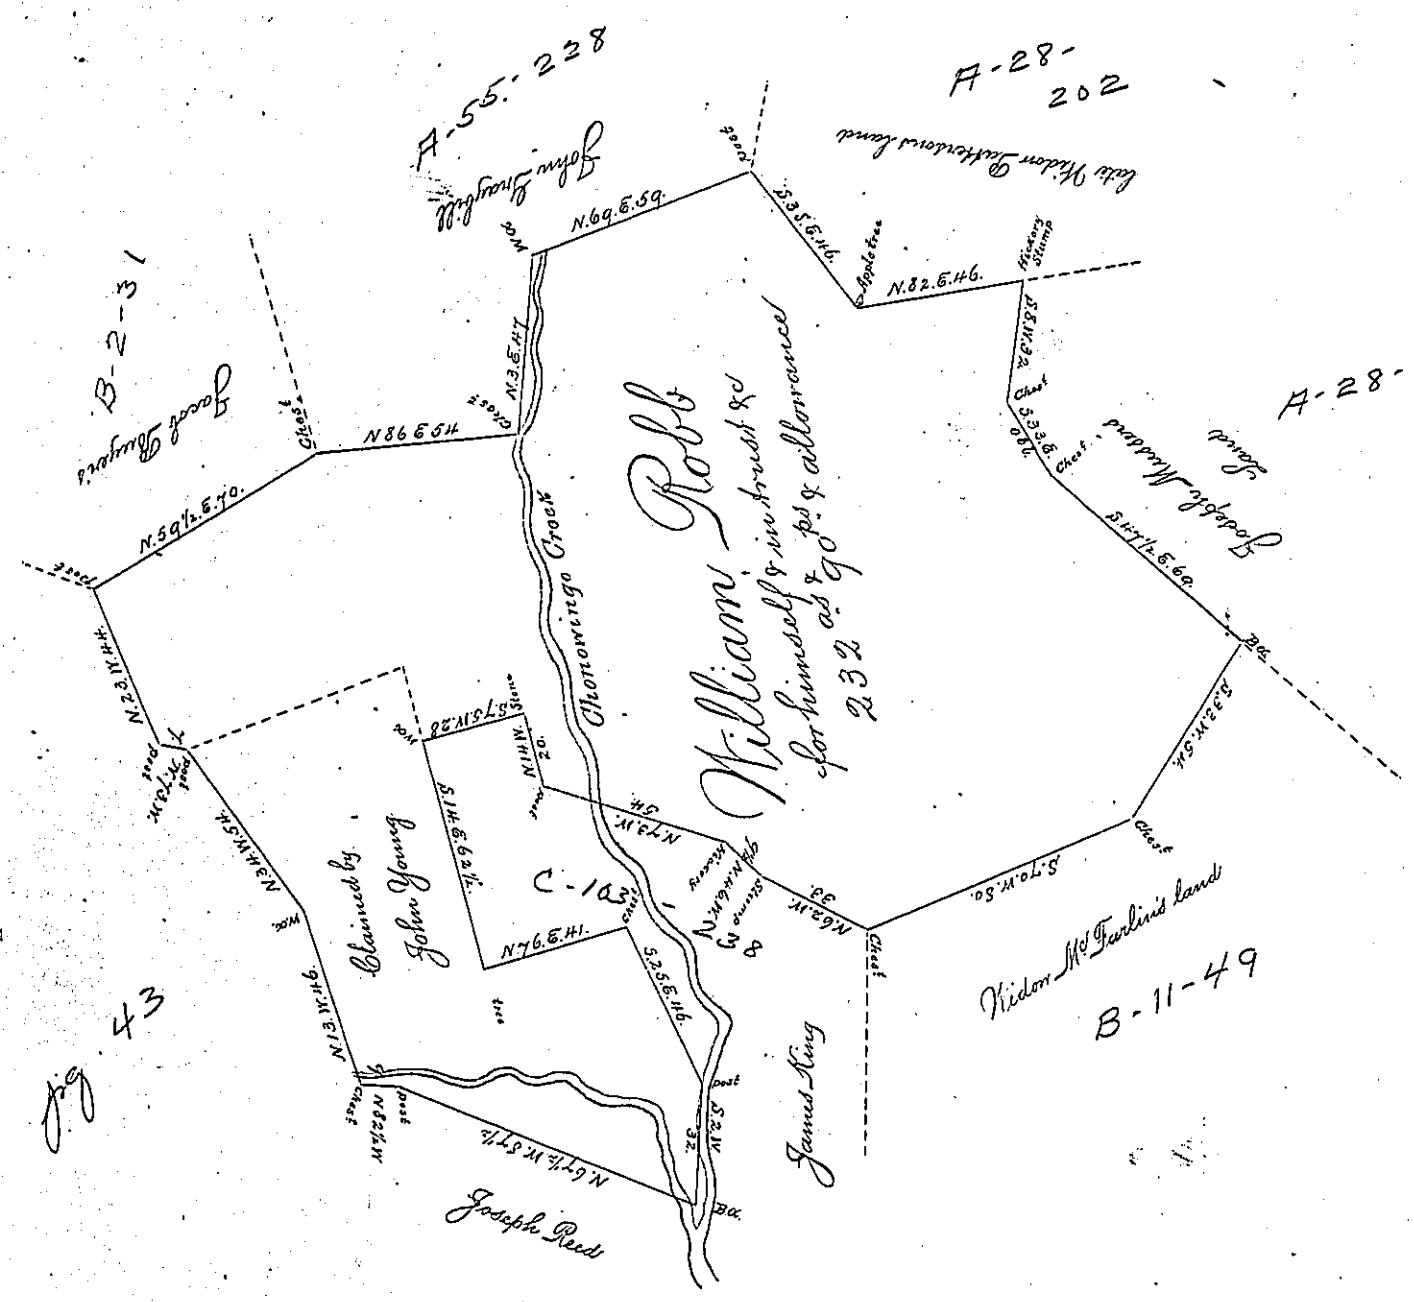

A Draught of a Tract of land Situate in Drumore Township Lancaster County Containing Two hundred and thirty two acres & ninety perches and allowance of Six per cent. for Ds. by virtue of a warrant Dated the 26th Day of March A.D. 1812 Granted unto William Robb for himself & in trust for the Other heirs of John Robb. deceased. Surveyed by the old lines the fifth day of August Anno Domini 1812

pr. Jacob Kibshman D.S.

To Andrew Porter Esq
Surveyor General

IN TESTIMONY that the above is a copy of the original remaining on file in the Department of Internal Affairs of Pennsylvania, made conformably to an Act of Assembly approved the 16th day of February, 1833, I have hereunto set my Hand and caused the Seal of said Department to be affixed at Harrisburg, this

third day of *April* 1900.

James W Latta
Secretary of Internal Affairs.