Form No. 3.

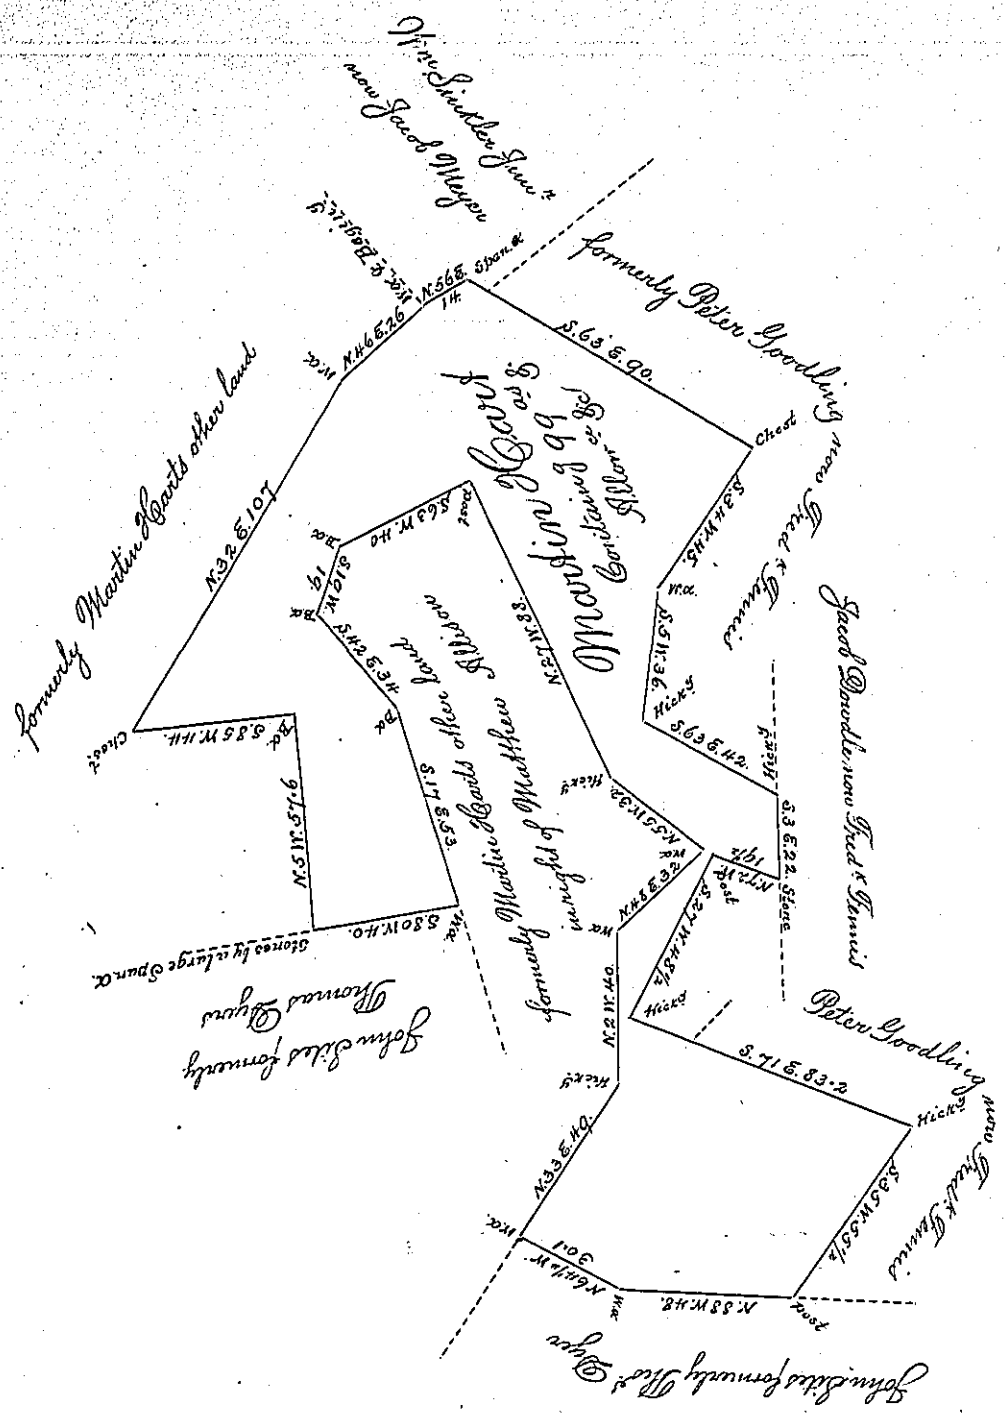

Draught of a Tract of Land Situate in Shrewsbury Township in the County of York. Containing as above set forth 99 as & Allowance of 6 p.r Ct. f.c. originally Surved by William Kersey late D.S. on the 29th day of the 11th month 1788. In Pursuance of a warrant for 50 as Granted to Martin Hart dated the 26th day of May 1788 — Resurveyed by the Old lines on the 19th day of June 1812 for Hart at the request of the present Owner Daniel Hart who desired that the same should be Returned for Confirmation

per
Jacob Spangler D.S.

To Andrew Porter Esqr
Surveyor General
Harrisburg Pa

IN TESTIMONY that the above is a copy of the original remaining on file in the Department of Internal Affairs of Pennsylvania, made conformably to an Act of Assembly approved the 16th day of February, 1833, I have hereunto set my Hand and caused the Seal of said Department to be affixed at Harrisburg, this

Fifth day of May 1903.

James A. Beaver
Secretary of Internal Affairs.