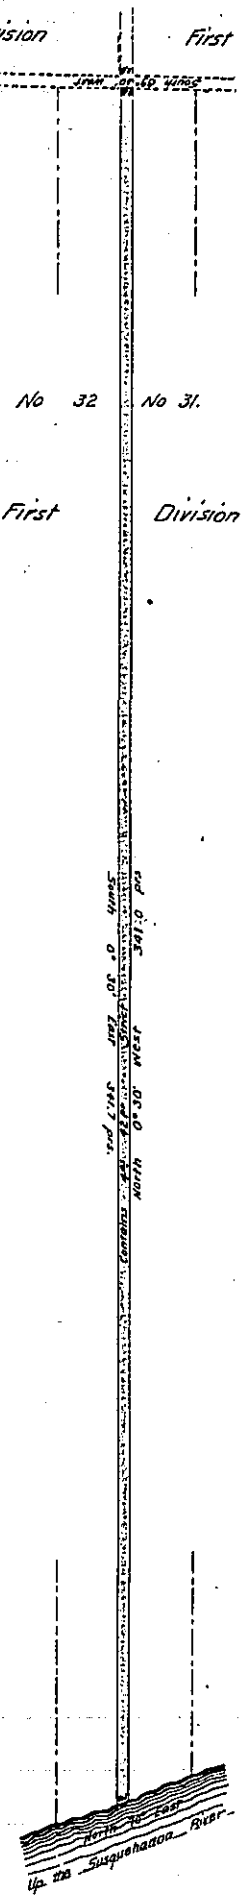

Draft of a Tract of improoved land Situate in certified Salem Township adjoining lands of Ebenezer Gray being lot No 31 of the first Division on the East. Susq[a] River on the South by lot No 32 of the first division, Heirs of Casper Ritter owners, on the west and certified line of the second division on the North. Containing four acres and forty two perches, Strict measure. Surveyed the above described tract of land to Daniel Brader Executor of Casper Ritter dec. the 8th day of October A.D. 1875 in pursuance of his Warrant dated the 20th day August A.D. 1875.

P. B. Reynolds

Surveyor for Luzerne Co.

IN TESTIMONY that the above is a copy of the original remaining on file in the Department of Internal Affairs of Pennsylvania, made conformably to an Act of Assembly approved the 16th day of February, 1833, I have hereunto set my Hand and caused the Seal of said Department to be affixed at Harrisburg, this

sixth day of *April* 1905

Secretary of Internal Affairs.