Form No. 3.

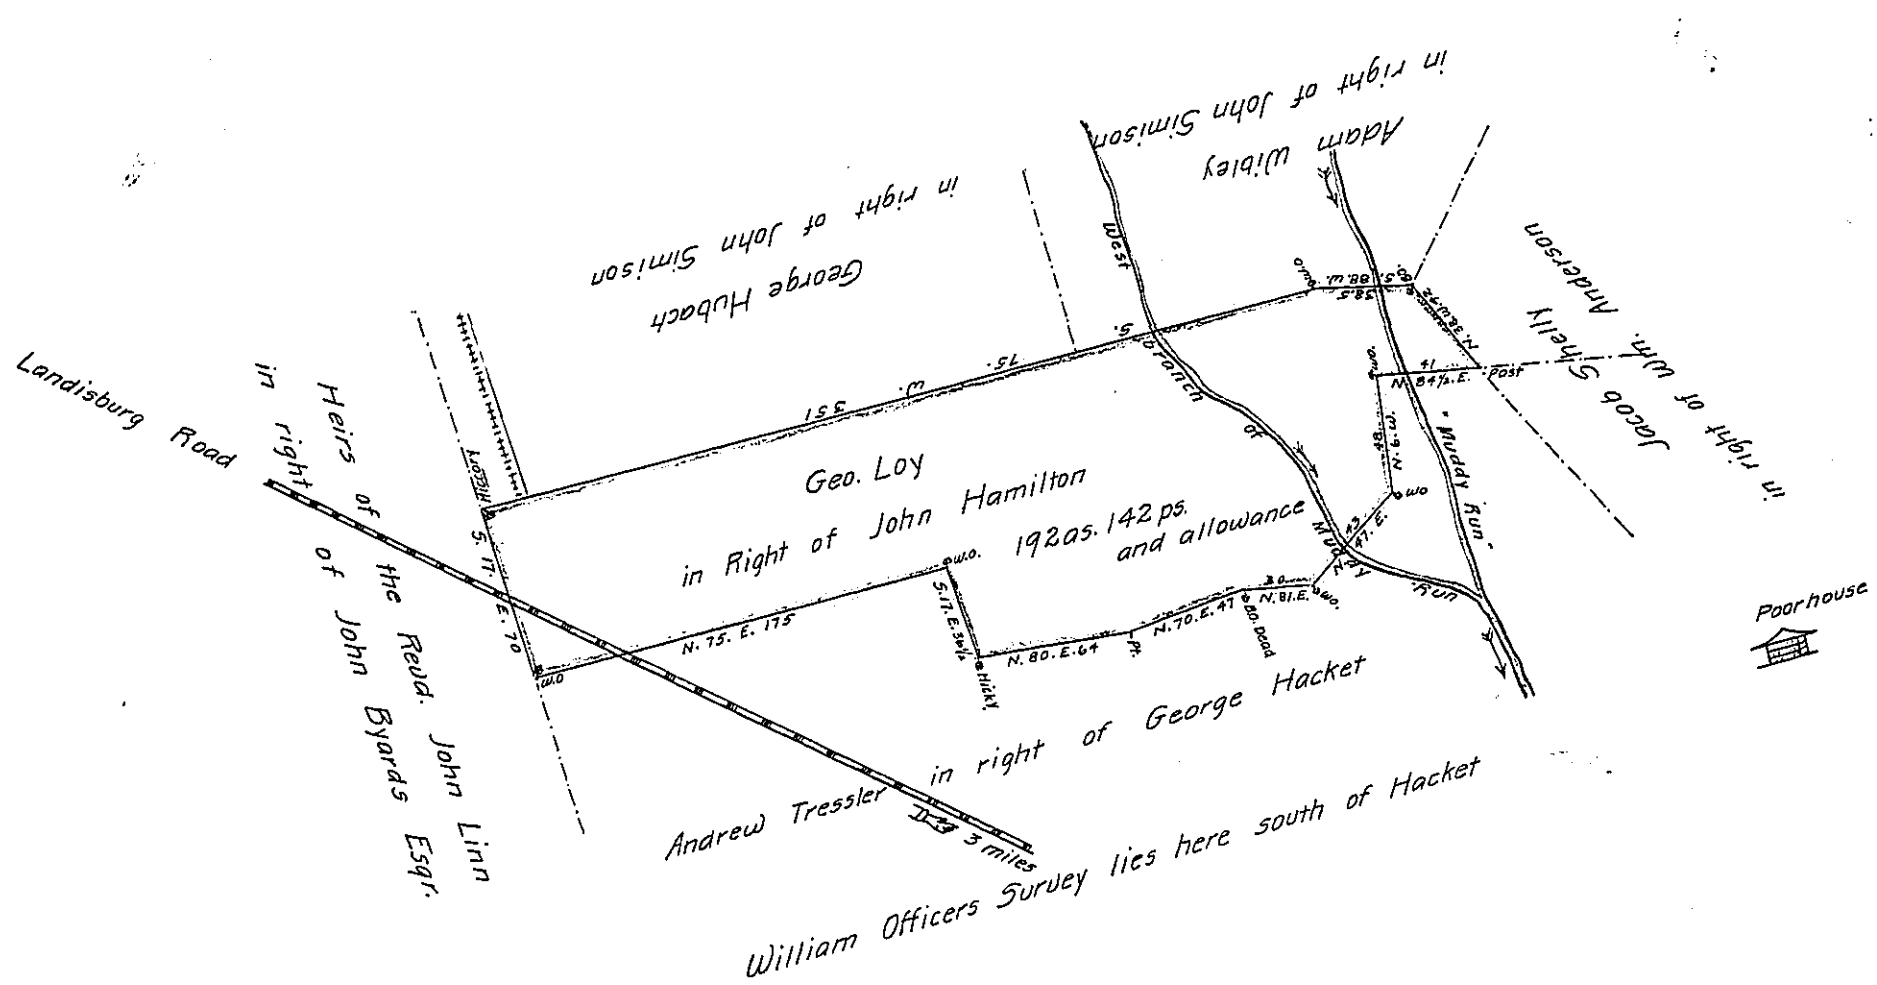

The above Diagram describes a tract of Land in Tyrone township Perry County Containing 192 acres 142 perches and allowance, Surveyed in pursuance of a Warrant dated the 4th. day of June AD° 1762 Granted to John Hamilton for 150 acres by the late Proprietaries.

Survey'd and return'd for George Loy the present Owner and possessor, the 16th. day of May A. D° 1822

pr. G. Monroe D. S.
(Perry)

To Saml. Cochran Esquire
Surveyor General
Pennsylvania

IN TESTIMONY that the above is a copy of the original remaining on file in the Department of Internal Affairs of Pennsylvania, made conformably to an Act of Assembly approved the 16th day of February, 1833, I have hereunto set my Hand and caused the Seal of said Department to be affixed at Harrisburg, this

twenty-first day of September 1905

Secretary of Internal Affairs.